


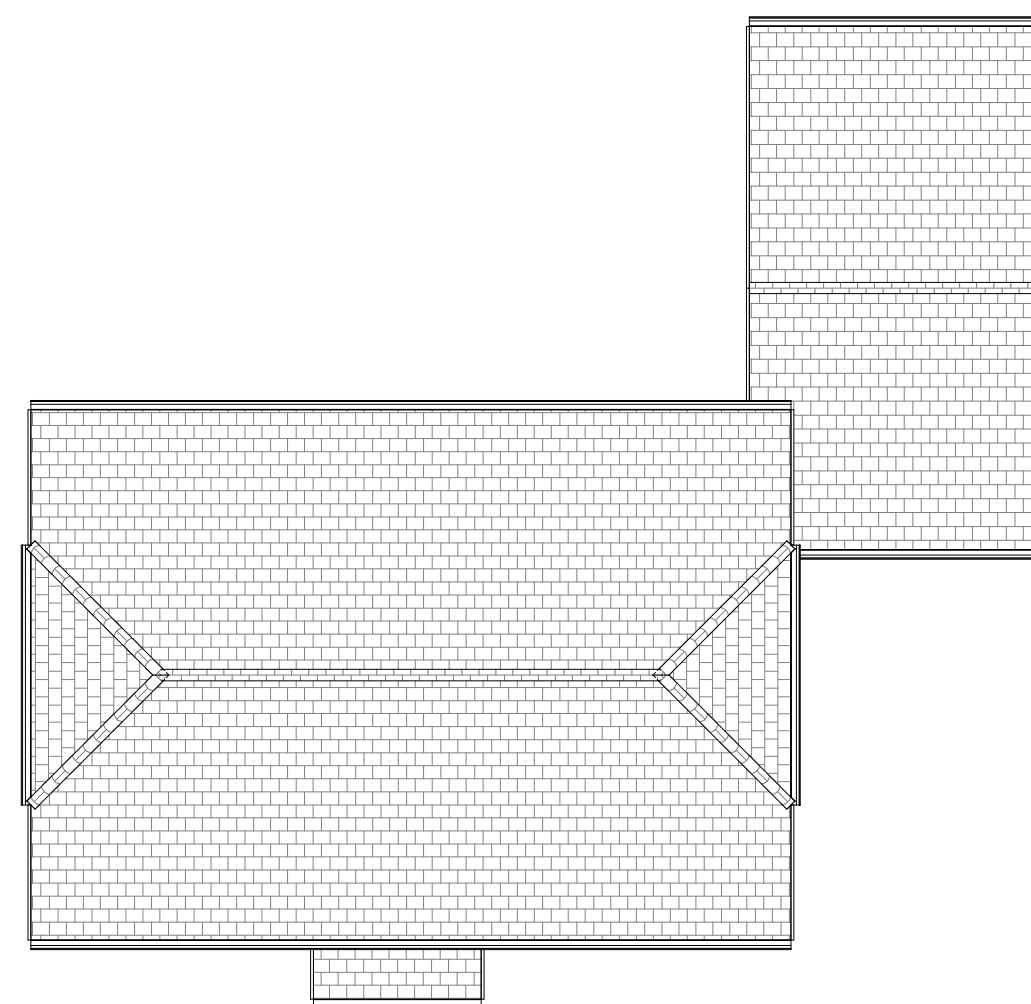

This architectural elevation drawing shows a two-story house with a gabled roof. The main body of the house is finished with brick. A prominent brick chimney is located on the left side of the house. The roof is covered with shingles, and there is a decorative cornice or fascia along the eaves. The drawing is a technical line drawing with shading to indicate depth and texture.

Floor plan of the second floor. The layout includes three bedrooms (Bed 1, Bed 2, Bed 3), a bathroom (Bath), and a central staircase. Bed 1 is on the left, Bed 2 is on the right, and Bed 3 is at the top left. The bathroom is at the top right. The central staircase has two landings. There are several closets (W.) and an en suite closet for Bed 1. The plan includes architectural details like doors, windows, and stairs.

An architectural elevation drawing of a two-story brick house. The house features a gabled roof with a wide overhang. The exterior is finished with a brick pattern. On the right side, there is a small porch with a gabled roof supported by a single post. The front facade has three windows: one on the second floor and two on the first floor, all with dark shutters. The drawing is a black and white line art illustration.

A 3D perspective rendering of a two-story brick house. The house features a gabled roof with a wide overhang on the right side. The front facade has a central entrance with a small porch supported by columns, flanked by windows. A large window is visible on the right side of the first floor. An attached garage with a gabled roof is located on the right side of the house. The house is set on a dark gray base.

1st Floor

Living

Kitchen/ Dining

Utility

W.C.

Hall

St.

Garage