




3 **0.03 Roof Plan**
1 : 100

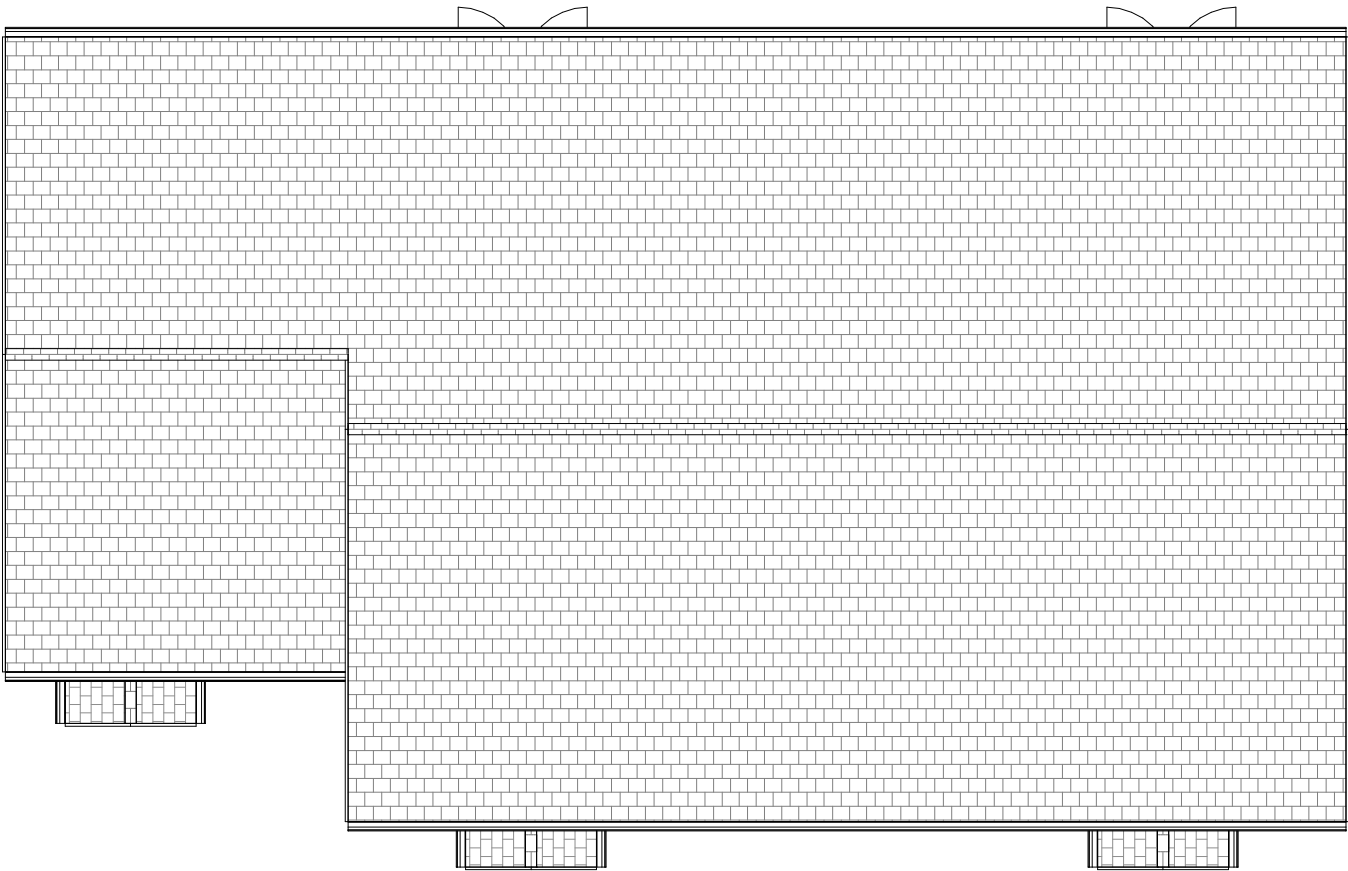

2 **0.01 First Floor**
1 : 100

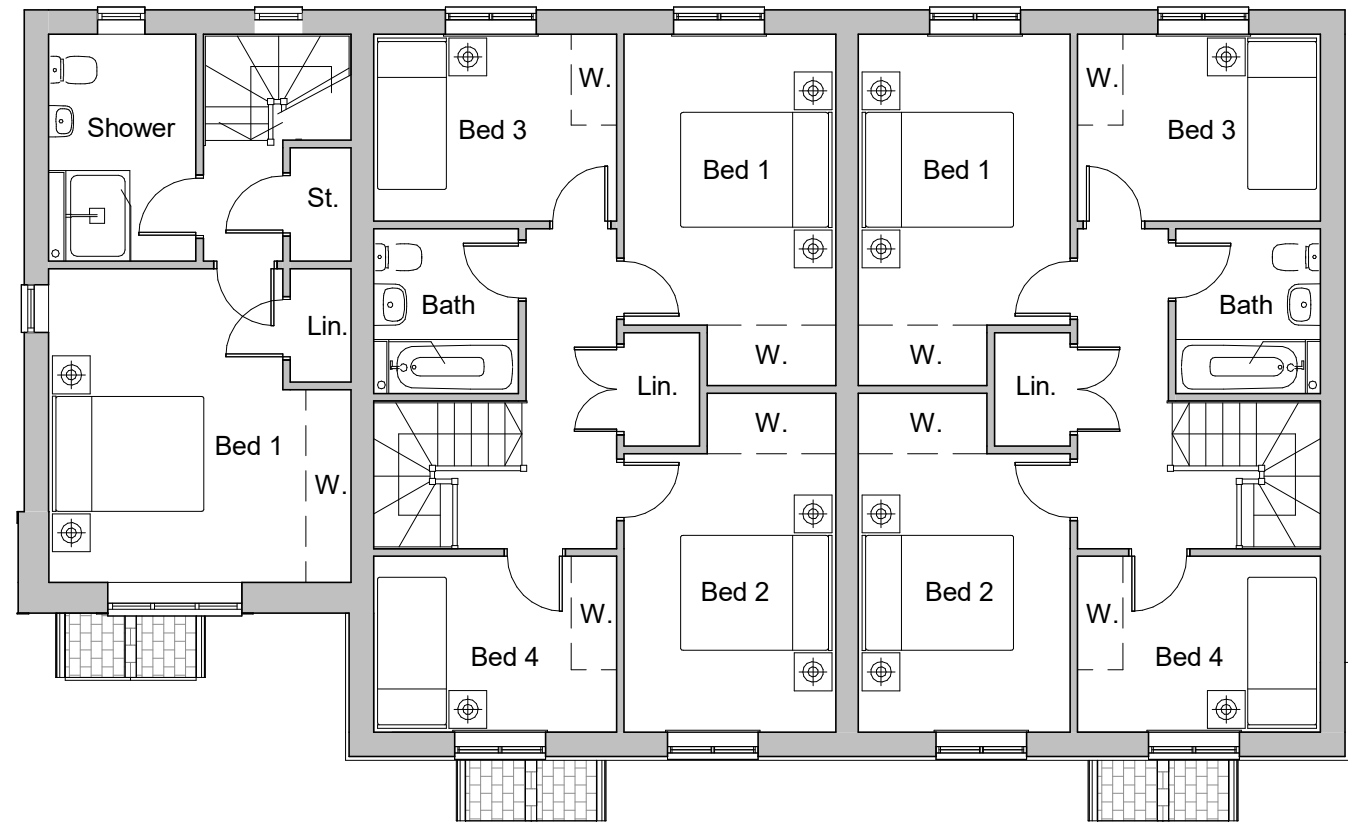

1 **0.00 Ground Floor**
1 : 100

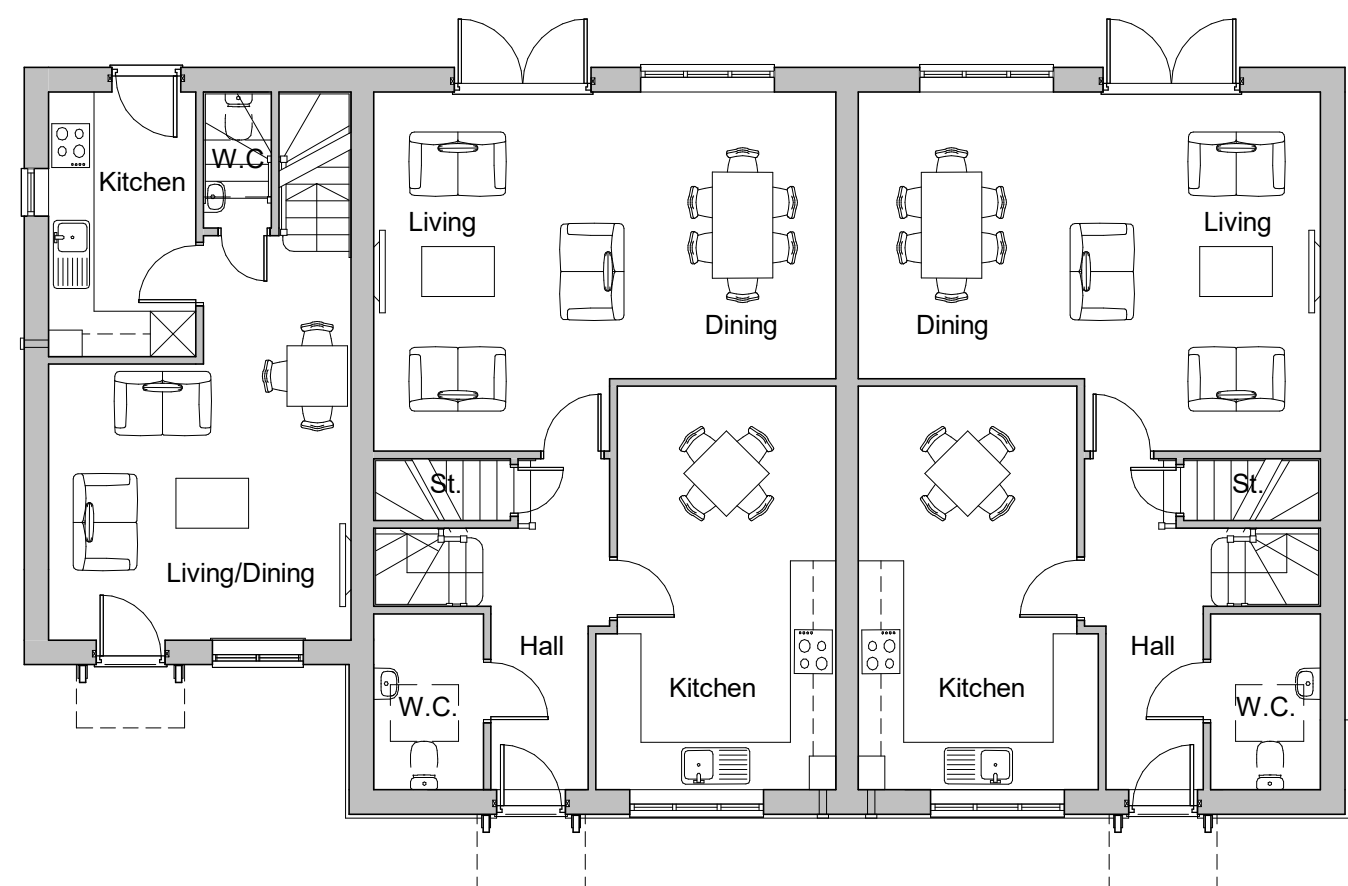


4 **Front Elevation**
1 : 100




5 **Rear Elevation**
1 : 100



6 **Side Elevation - Right**
1 : 100

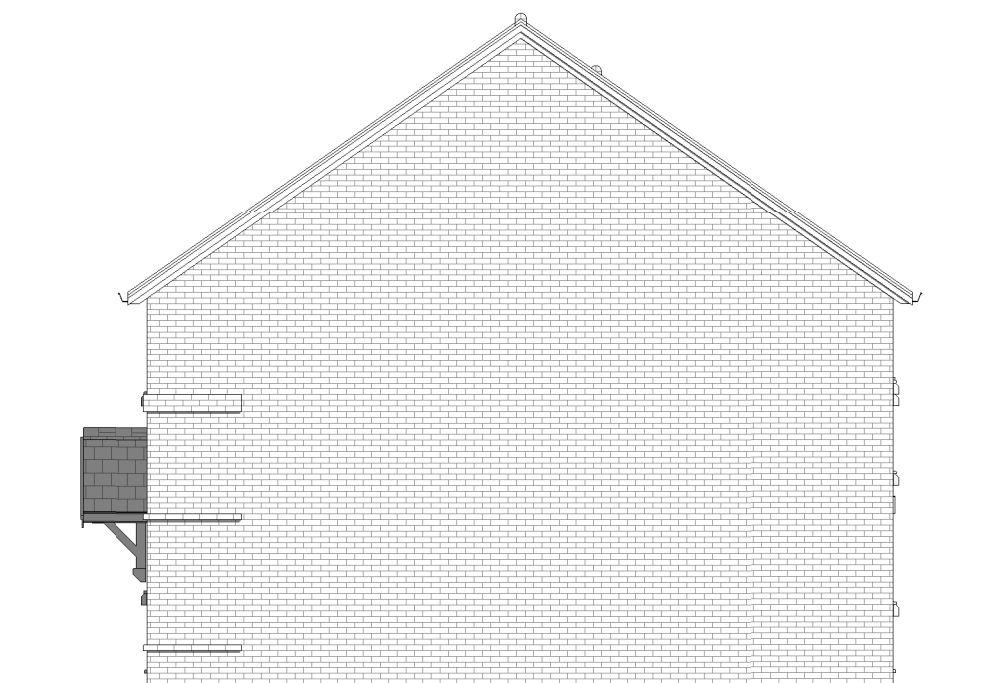

7 **Side Elevation - Left**
1 : 100

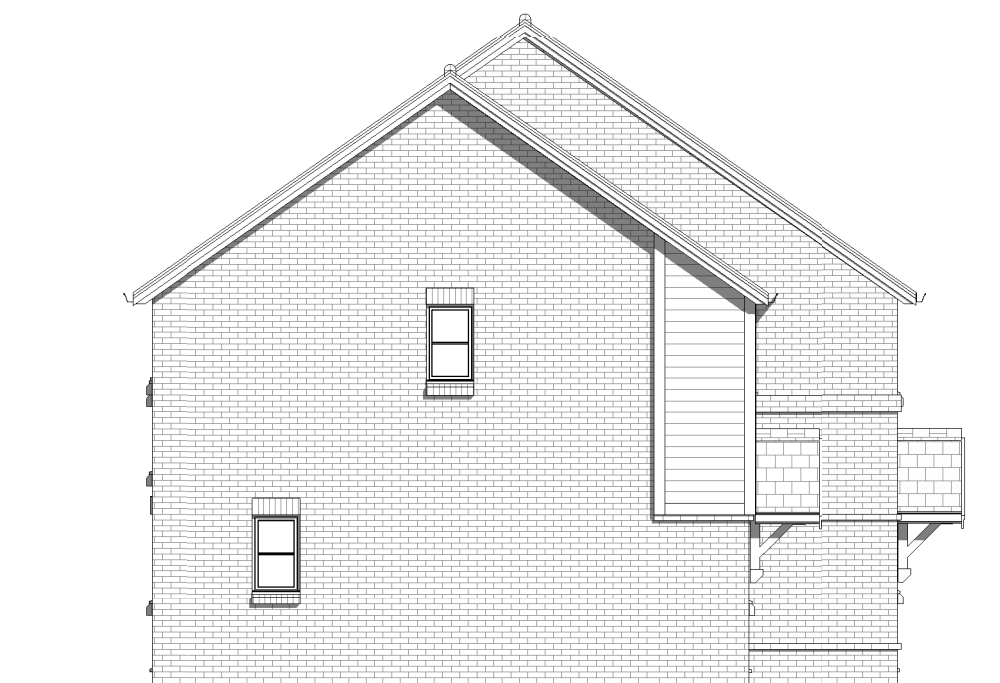

8 **3D View**



REV: DATE: A 10-09-20	REVISIONS: Porches amended.	REV: DATE:	REVISIONS:	REV: DATE:	REVISIONS:	SCALES: 1:50@A1 1:500@A1 1:100@A1 1:1000@A1 1:200@A1 1:2000@A1 1:1250@A1 1:2500@A1		CLIENT Seaward Properties Ltd.	PROJECT Land at Bonham's Field, Yapton	Broadmeade House Farnham Business Park Weydon Lane Farnham Surrey Tel: 01252 267878 name.surname@osparchitecture.co www.osparchitecture.com	
								SCALE 1 : 100 (A1 ORIGINAL)	DRAWING Plots 34 - 36 Proposed Plans & Elevations		
								DRAWN DA 13-08-20	20062	P122	A

ARUN DISTRICT COUNCIL V19920PL