


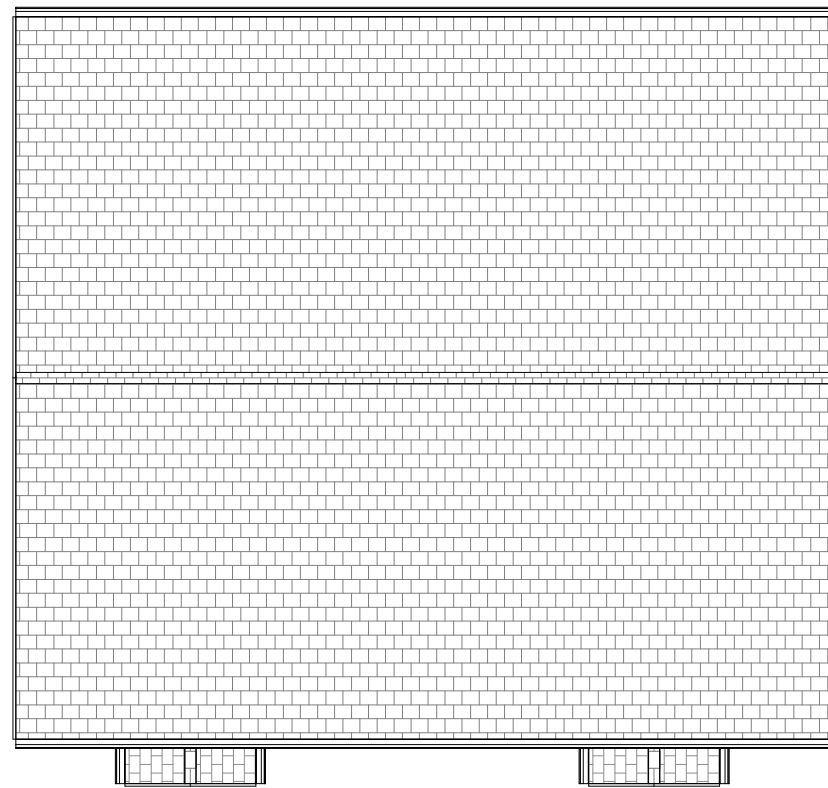


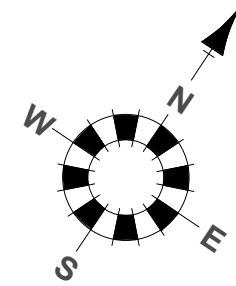

3 0.03 Roof Plan
1 : 100

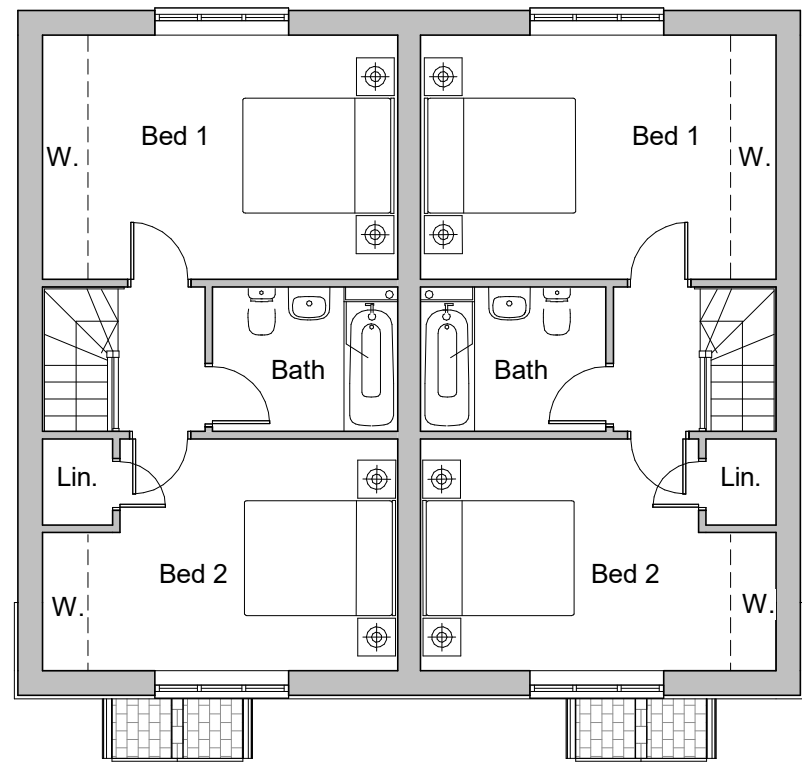

2 0.01 First Floor
1 : 100

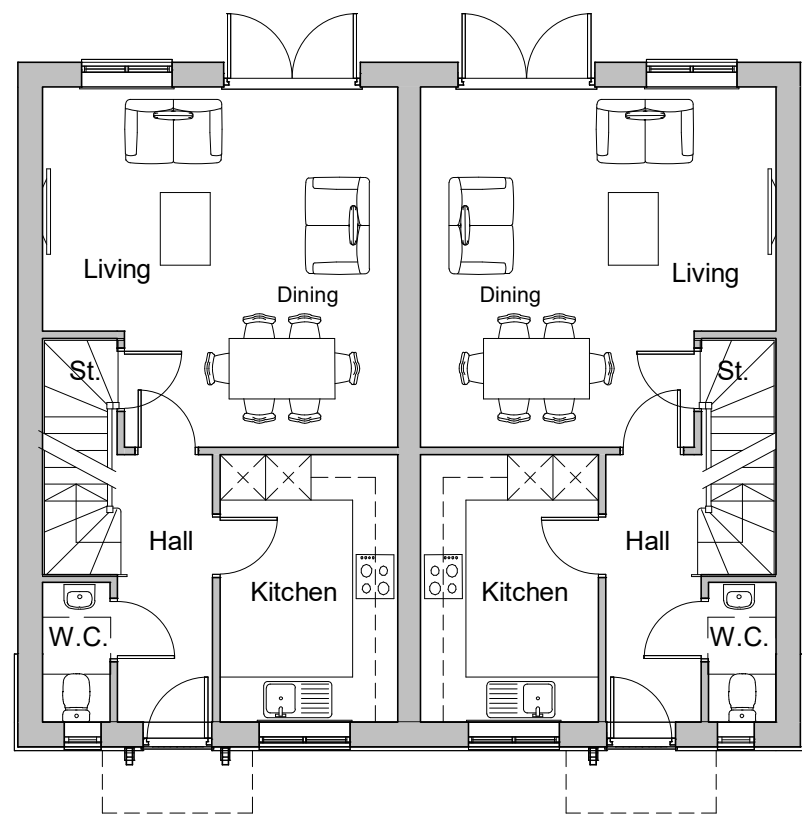


1 0.00 Ground Floor
1 : 100




4 Front Elevation
1 : 100




5 Rear Elevation
1 : 100

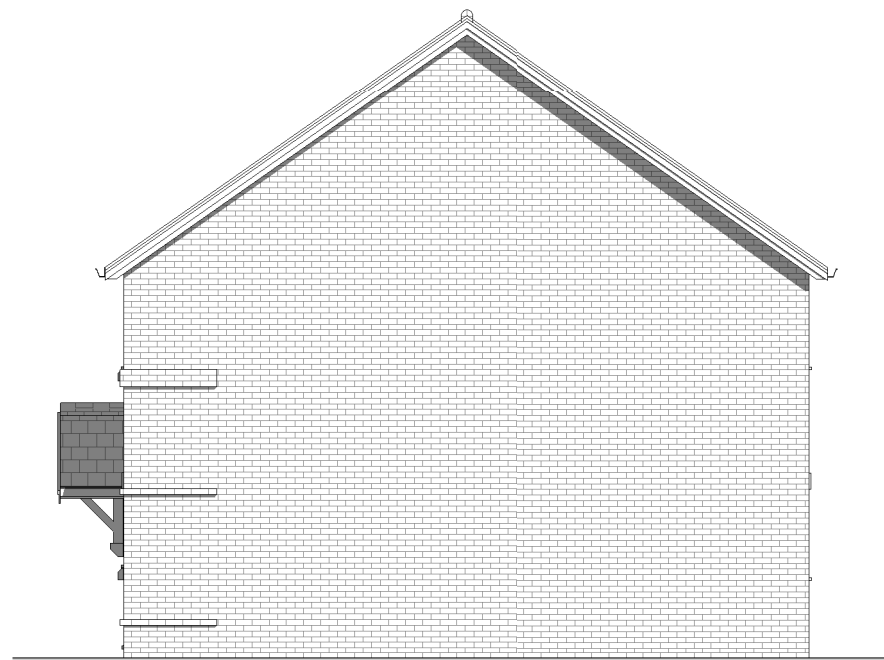

7 Side Elevation - Right
1 : 100

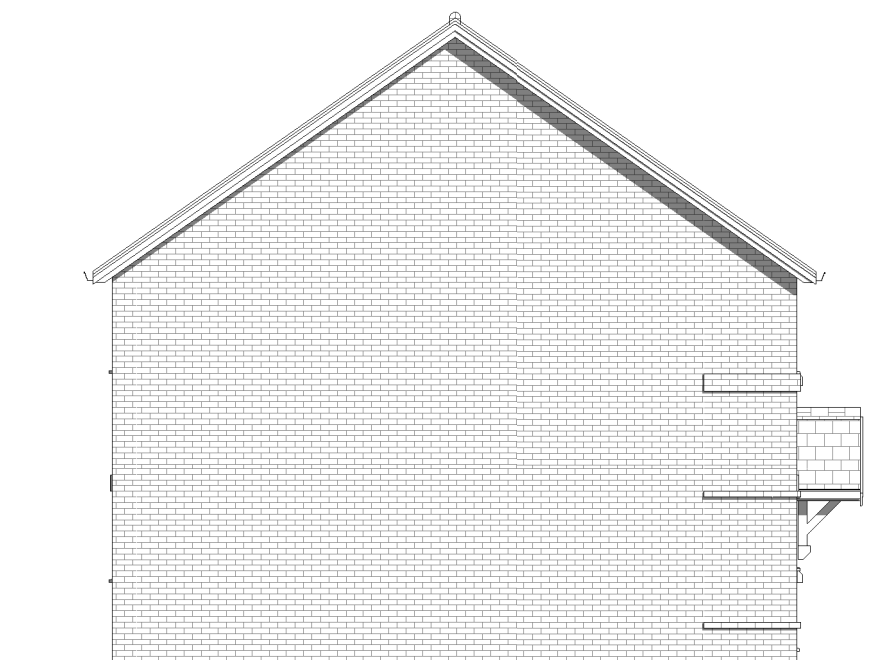

6 Side Elevation - Left
1 : 100

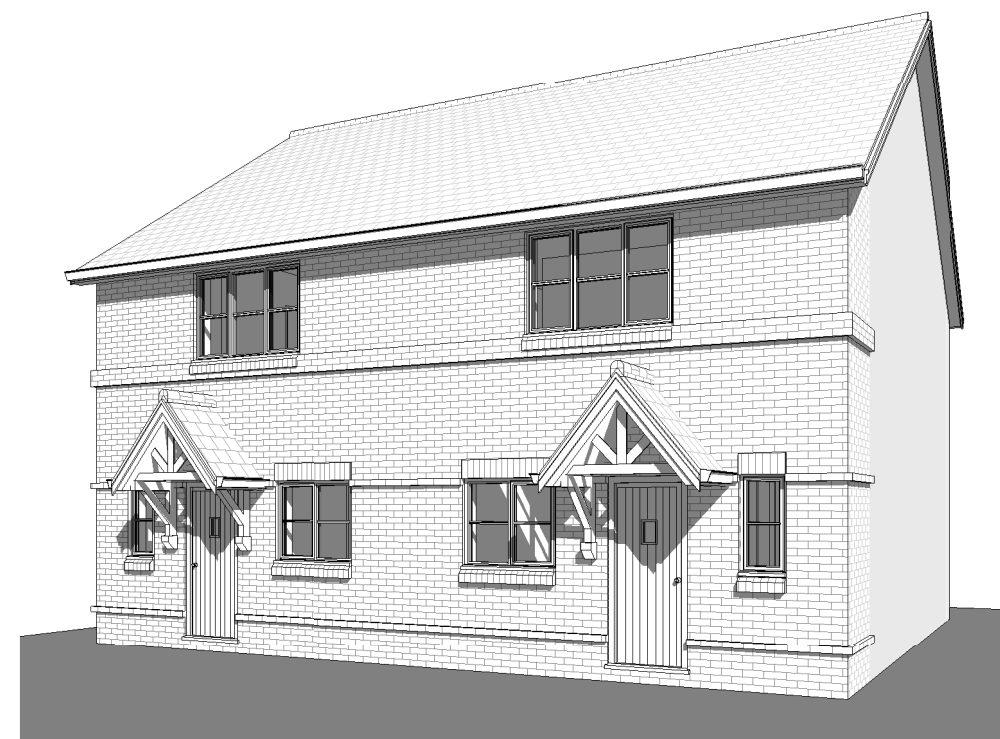

8 3D View

REV: DATE:	REVISIONS:	REV: DATE:	REVISIONS:	REV: DATE:	REVISIONS:	SCALES: 1:5@A1 1:50@A1 1:500@A1 1:10@A1 1:100@A1 1:1000@A1 1:20@A1 1:200@A1 1:2000@A1 1:1250@A1 1:2500@A1	0.3 M 3 M 30 M 0.6 M 6 M 60 M 1.2 M 12 M 120 M 70 M 140 M	CLIENT Seaward Properties Ltd.	PROJECT Land at Bonham's Field, Yapton	Broadmeade House Farnham Business Park Weydon Lane Farnham Surrey Tel: 01252 267878 name.surname@osparchitecture.co www.osparchitecture.com	OSP ARCHITECTURE
								SCALE 1 : 100 (A1 ORIGINAL)	DRAWING Plots 37 & 38 Proposed Plans & Elevations		
								DRAWN DA Mar 20	20062	P114	
								DATE			
C COPYRIGHT EXISTS ON THE DESIGNS AND INFORMATION SHOWN ON THIS DRAWING This drawing may be scaled or cross referenced to the scale bar for planning application purposes, use figured dimensions only. Subject to site survey and all necessary consents. All dimensions to be checked by user and any discrepancies reported to the Architect before work commences. This drawing to be read in conjunction with all other relevant materials.											