


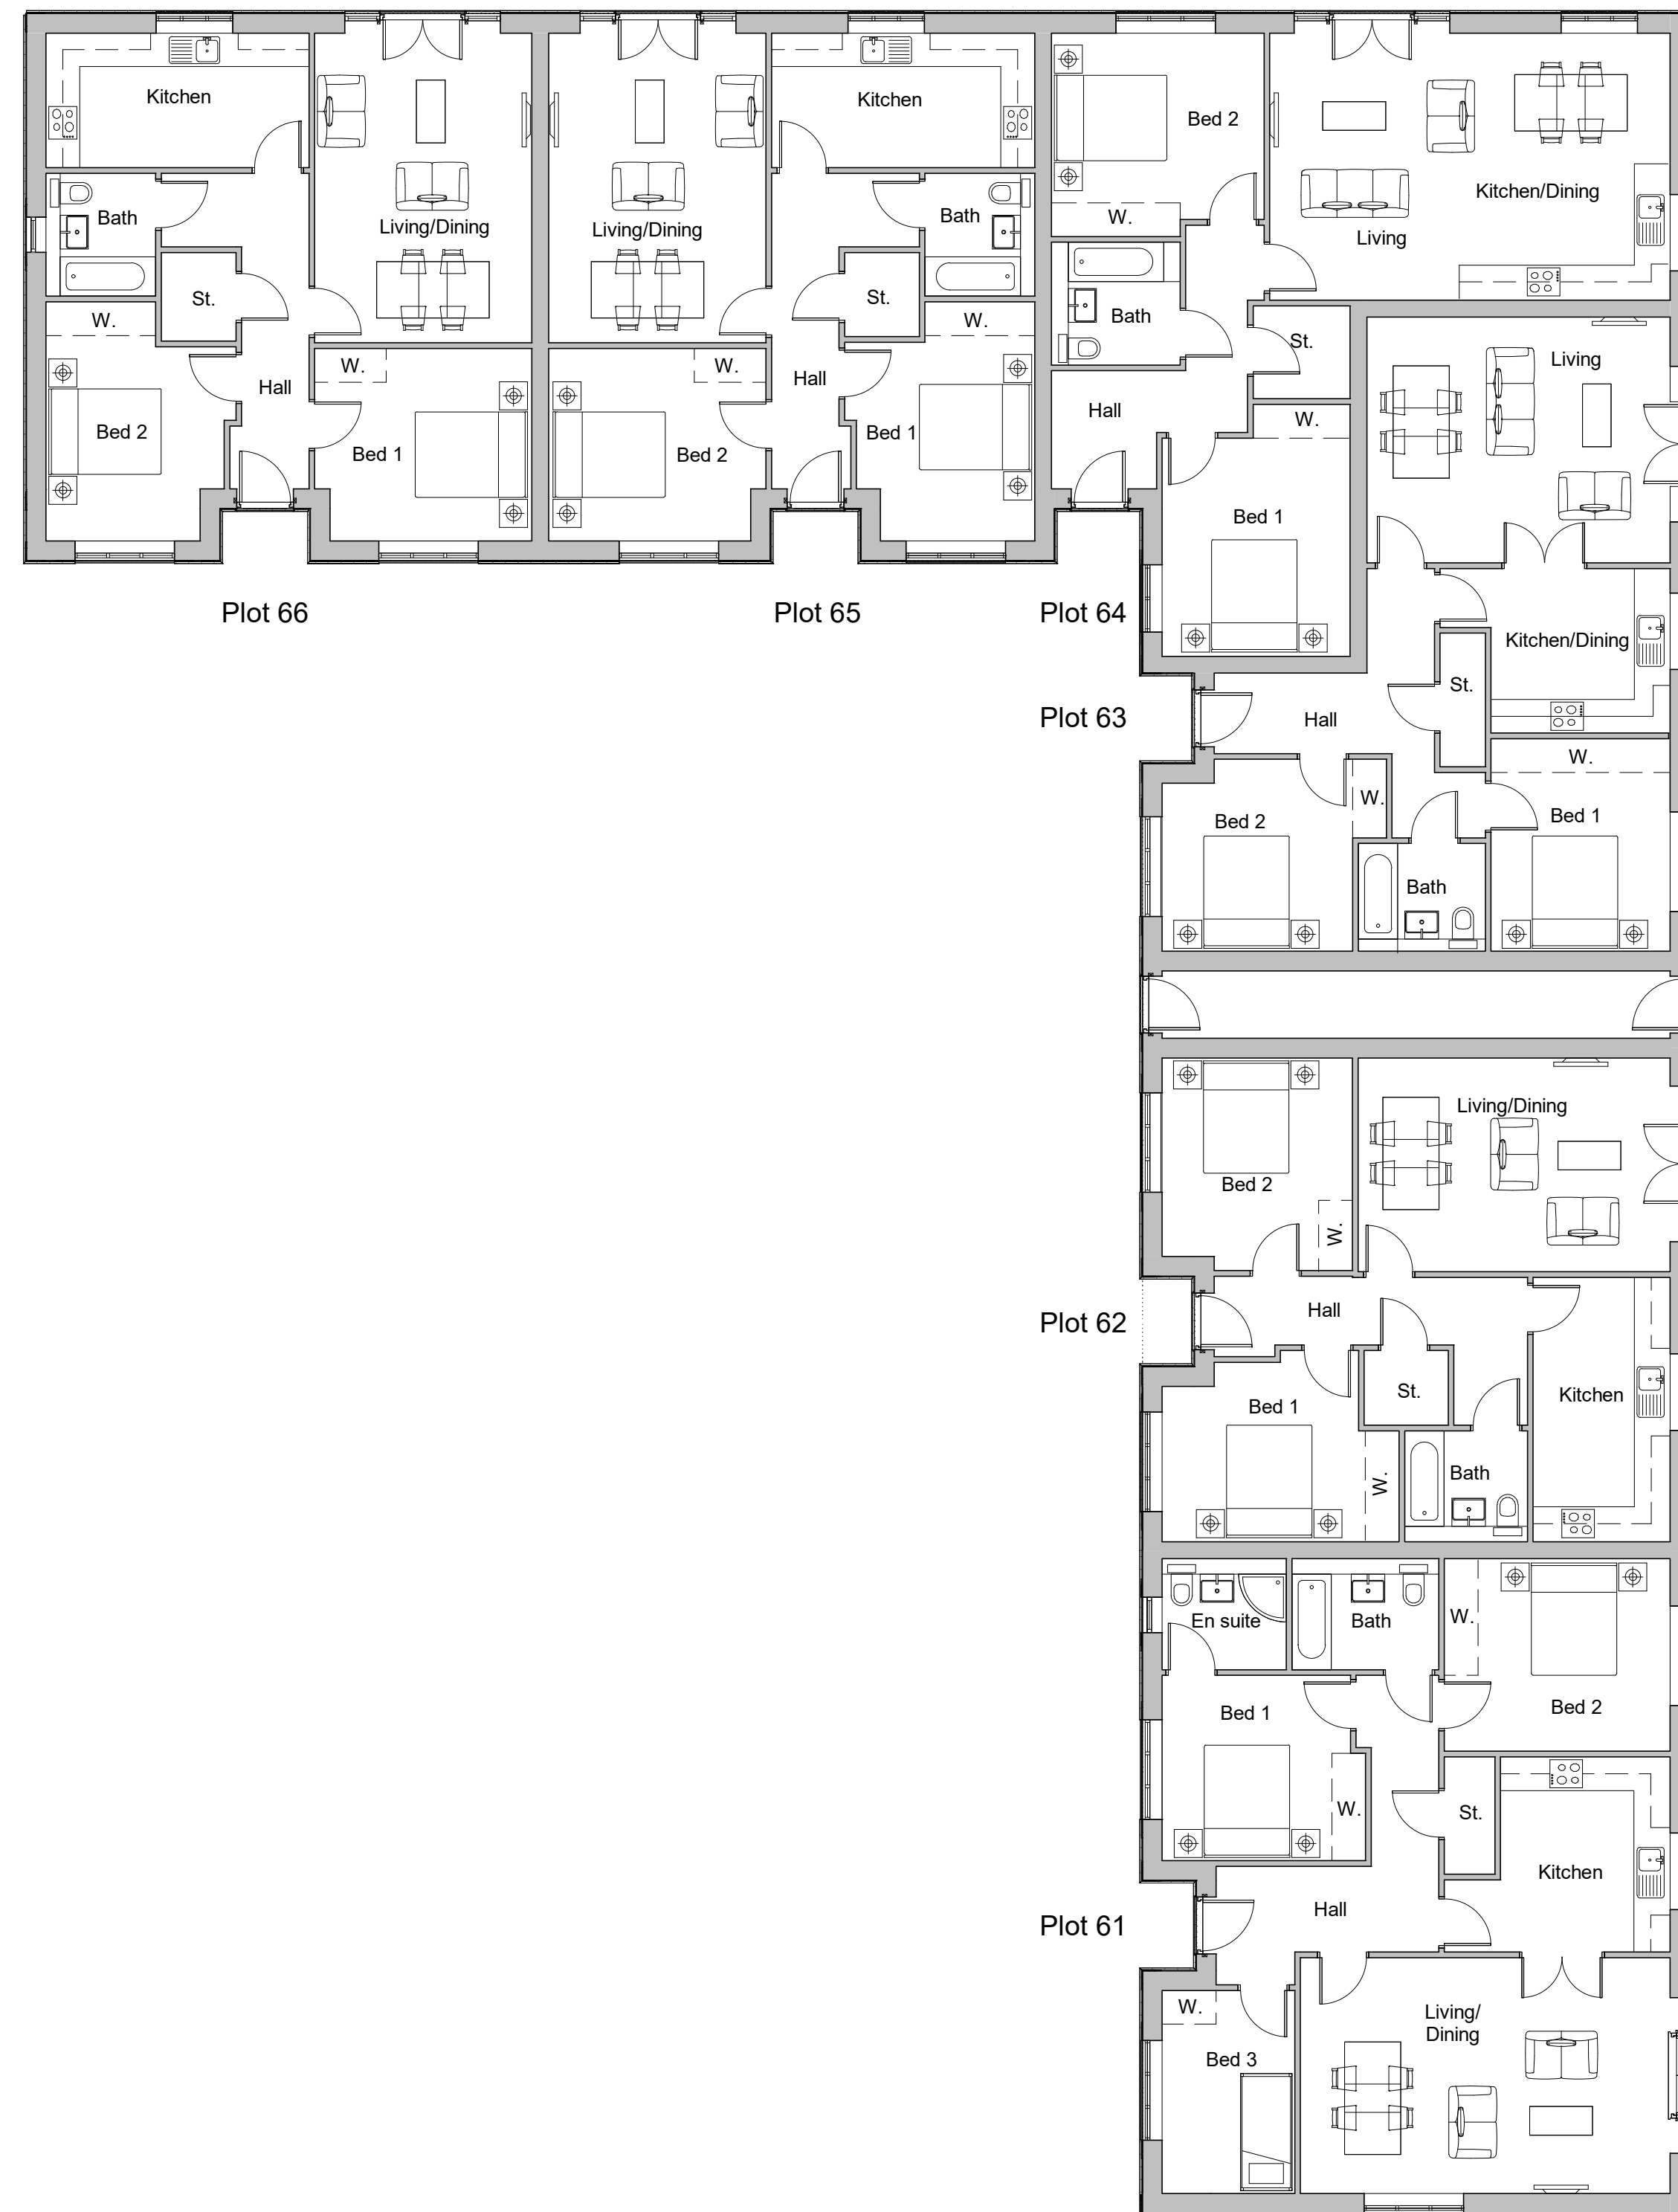

	REV. DATE:	REVISIONS:	REV. DATE:	REVISIONS:	SCALE: 1:5@A1 1:50@A1 1:500@A1 1:10@A1 1:100@A1 1:1000@A1 1:20@A1 1:200@A1 1:2000@A1 1:1250@A1 1:2500@A1	 0.3 M 3 M 30 M 0.6 M 6 M 60 M 1.2 M 12 M 120 M 70 M 140 M	CLIENT Seward Properties Ltd	PROJECT Land at Bonhams Field, Yapton	 architecture planning masterplanning Broadmeade House, Farnham Business Park, Weydon Lane, Farnham, Surrey, GU8 8QT. info@osparchitecture.com www.osparchitecture.com Tel: 01252 267878 ©2009 Squire Limited. Company Registration No. 347870
						SCALE 1 : 100	(A1 ORIGINAL)	DRAWING Plots G1-66 Proposed Plans	
						DRAWN DATE DA 11.10.18	20062	P129	
C	COPYRIGHT EXISTS ON THE DESIGNS AND INFORMATION SHOWN ON THIS DRAWING				This drawing may be scaled or cross referenced to teh scale bar for planning application purposes, use figured dimensions only. Subject to site survey and all necessary consents. All dimensions to be checked by user and any discrepancies reported to the Architect before work commences. This drawing to be read in conjunction with all other relevant materials.				