



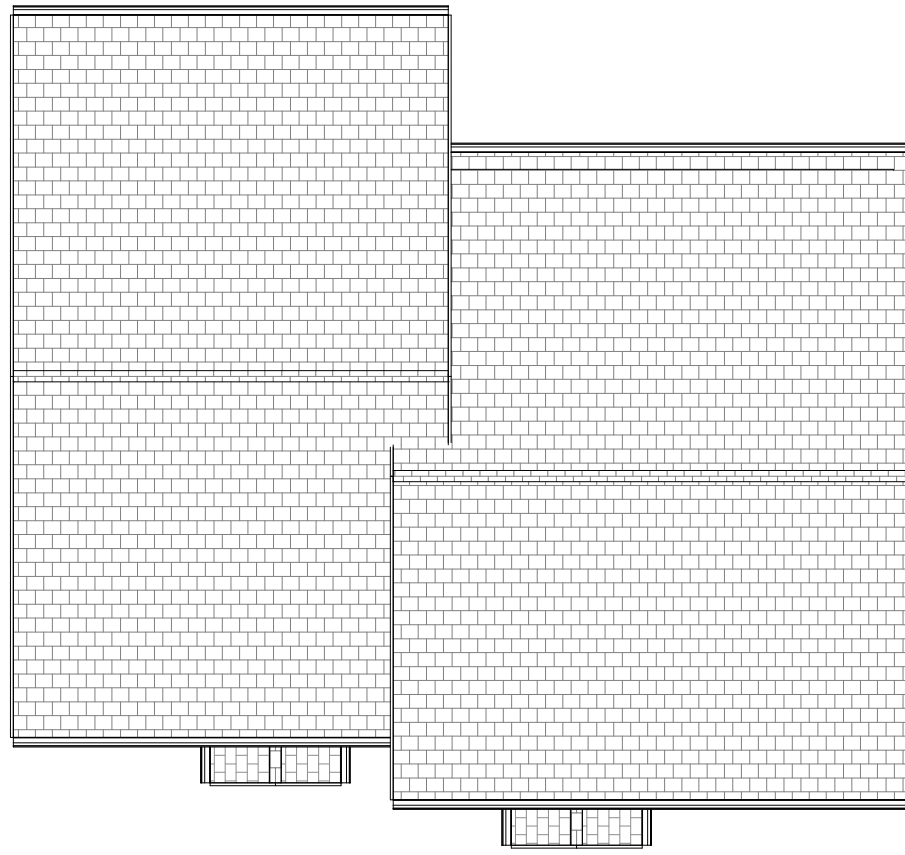


3 0.03 Roof Plan  
1 : 100



4 Front Elevation  
1 : 100

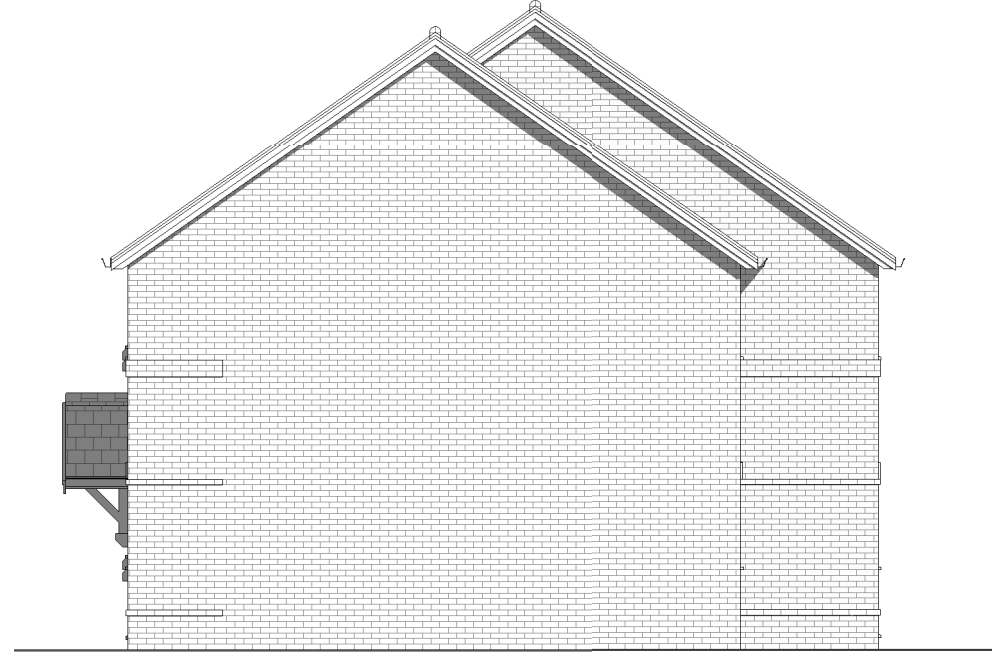

6 Side Elevation - Right  
1 : 100

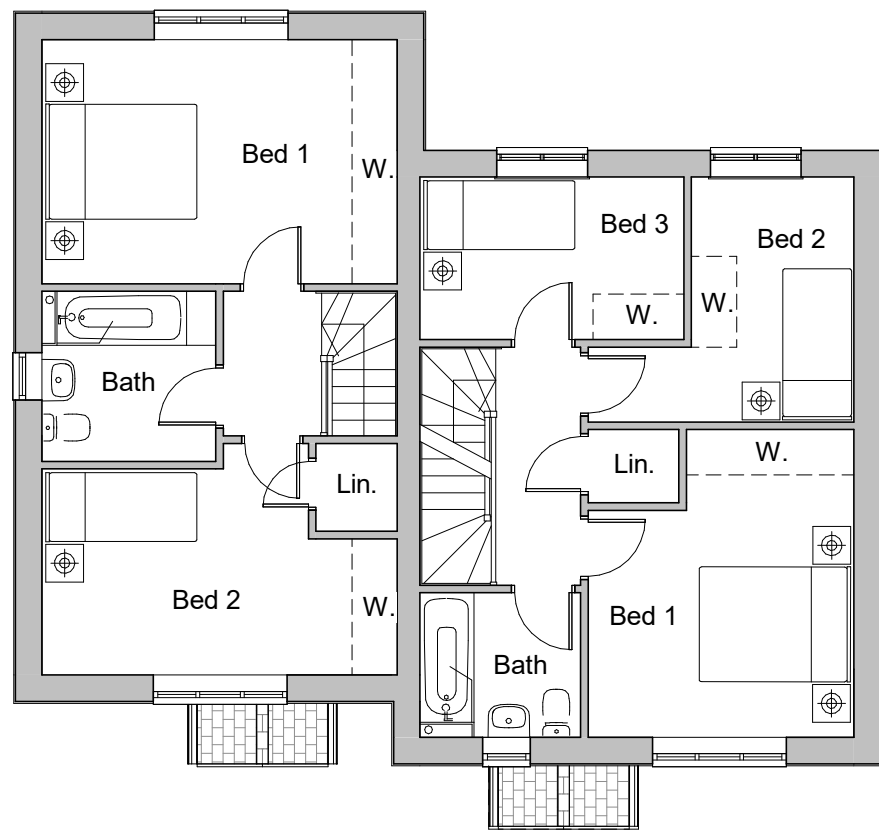


2 0.01 First Floor  
1 : 100



5 Rear Elevation  
1 : 100




7 Side Elevation - Left  
1 : 100

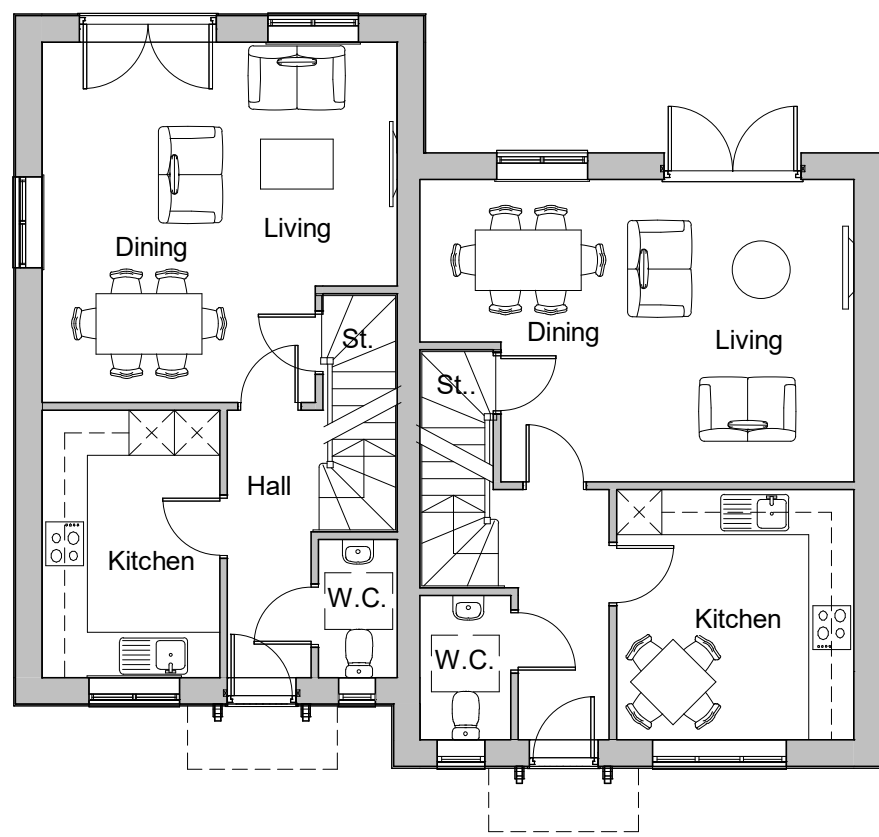

1 0.00 Ground Floor  
1 : 100



8 3D View 1

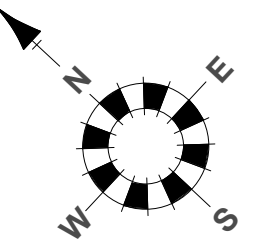

|   |            |            |            |            |            |  |   |  |                                |                                                   |   |  |
|---|------------|------------|------------|------------|------------|--|---|--|--------------------------------|---------------------------------------------------|---|--|
| REV: DATE:   | REVISIONS: | REV: DATE: | REVISIONS: | REV: DATE: | REVISIONS: |  | SCALES: 1:5@A1 1:50@A1 1:500@A1 1:10@A1 1:100@A1 1:1000@A1 1:20@A1 1:200@A1 1:2000@A1 1:1250@A1 1:2500@A1 |  | CLIENT Seaward Properties Ltd. | PROJECT Land at Bonham's Field, Yapton            | Broadmeade House Farnham Business Park Weydon Lane Farnham Surrey Tel: 01252 267878 name.surname@osparchitecture.co www.osparchitecture.com |  |
|   |            |            |            |            |            |  |   |  | SCALE 1 : 100 (A1 ORIGINAL)    | DRAWING Plots 55 & 56 Proposed Plans & Elevations |   |  |
|   |            |            |            |            |            |  |   |  | DRAWN MT DATE 13-08-20         | 20062                                             | P127   |  |
| C COPYRIGHT EXISTS ON THE DESIGNS AND INFORMATION SHOWN ON THIS DRAWING This drawing may be scaled or cross referenced to tsh scale bar for planning application purposes, use figured dimensions only. Subject to site survey and all necessary consents. All dimensions to be checked by user and any discrepancies reported to the Architect before work commences. This drawing to be read in conjunction with all other relevant materials. |            |            |            |            |            |  |   |  |                                |                                                   |   |  |