


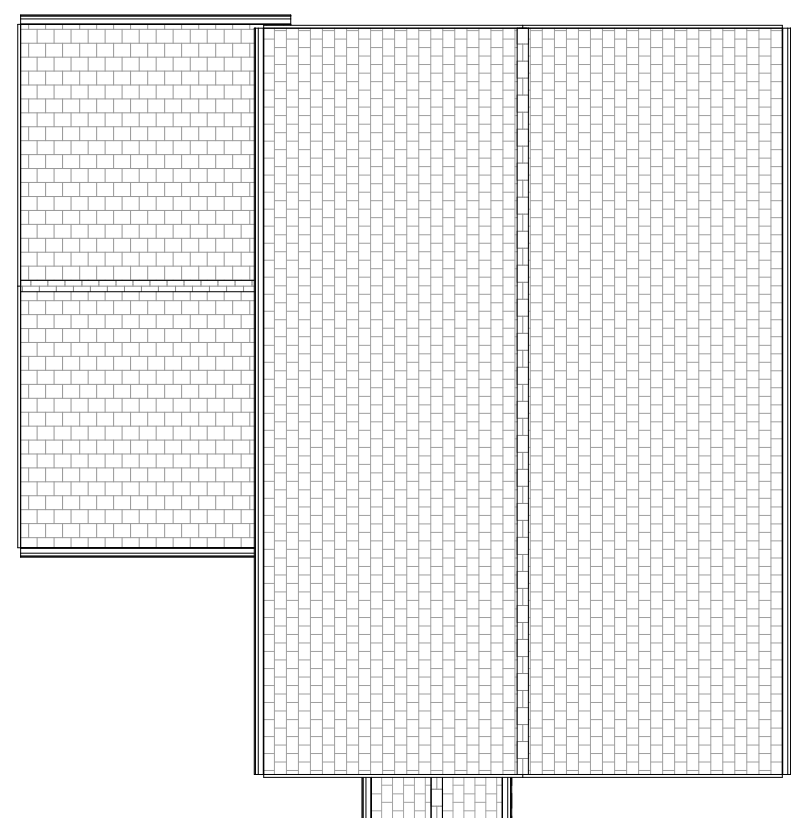


Floor plan of the second floor. The layout includes a central hallway with a staircase labeled 'St.' leading down. To the left is a large brick wall. The rooms are: Bed 1 (bottom right), Bed 2 (top right), Bed 3 (top left), Bath (bottom left), and En suite (middle right). There are three windows labeled 'W.' and a linen closet labeled 'Lin.'.

4 Front Elevation - (K3)

This architectural elevation drawing shows a side view of a house. The roof is covered in asphalt shingles. A brick chimney is located on the left side of the house. The main body of the house has a brick exterior, while the section to the right of the chimney features horizontal siding. A small, square window is visible on the right side of the house. A dark shadow is cast by the house onto the ground in the foreground.

1 0.00 Ground Floor (K3)
1 : 100

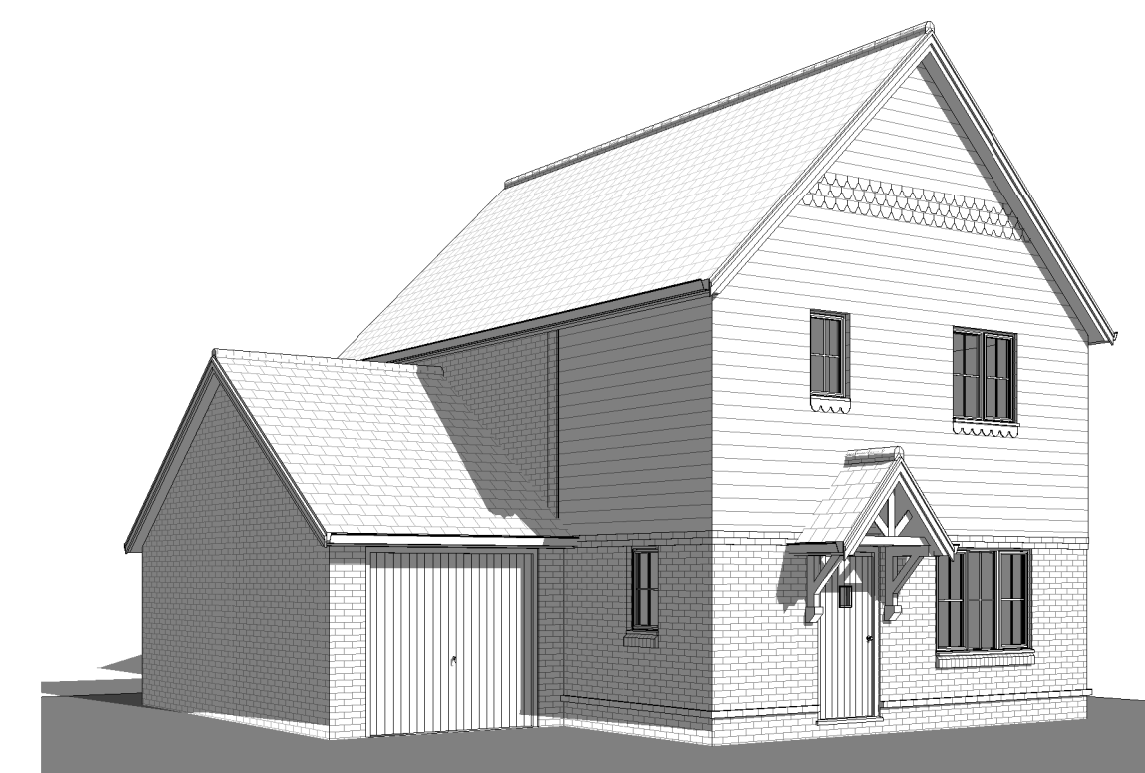

8 3D View