




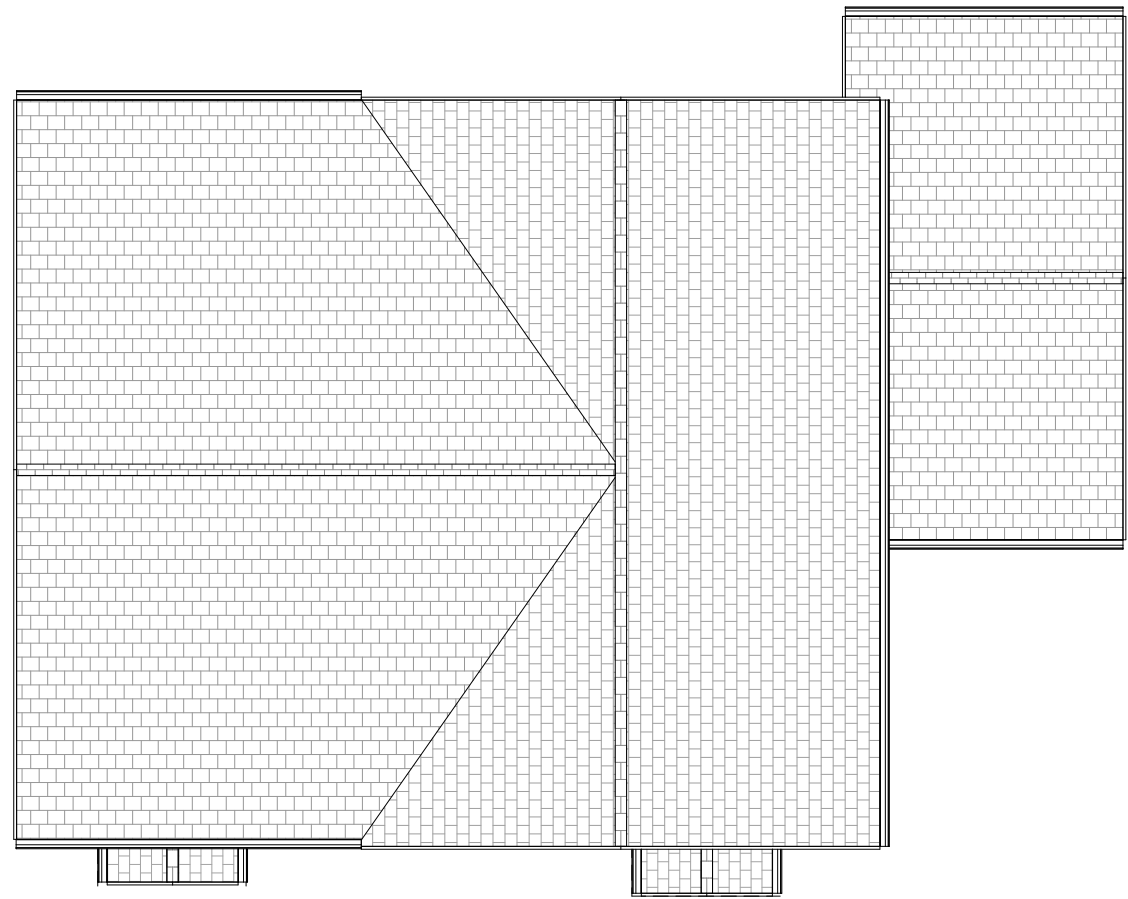


3 0.02 Roof Plan (B2_K3)
1 : 100

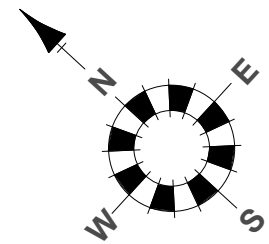

4 Front Elevation - (B2, K3)
1 : 100

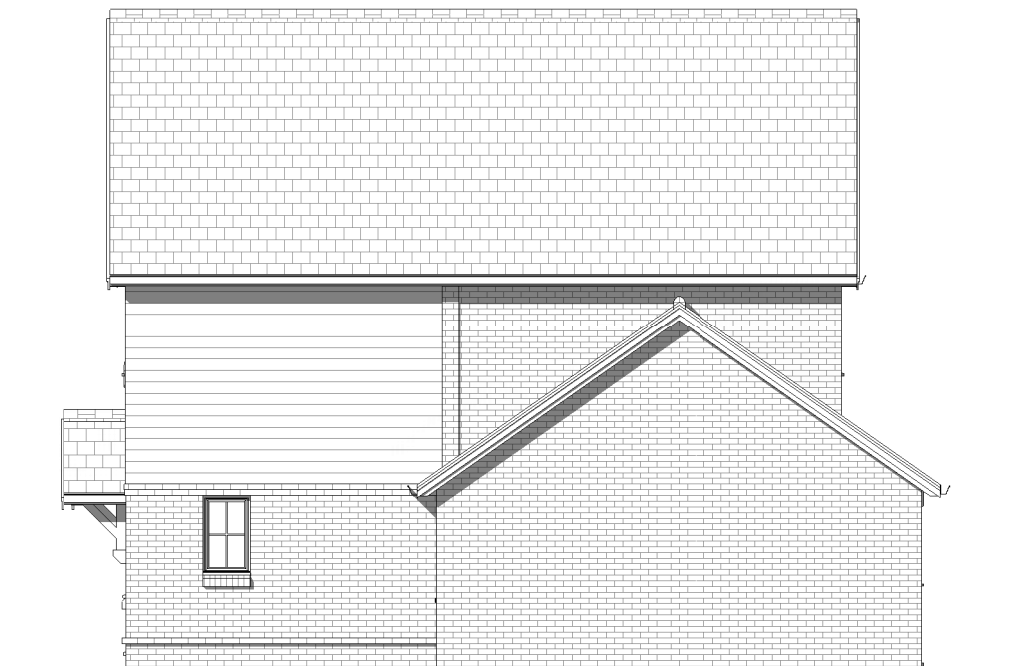


7 Side Elevation - Right (B2, K3)
1 : 100

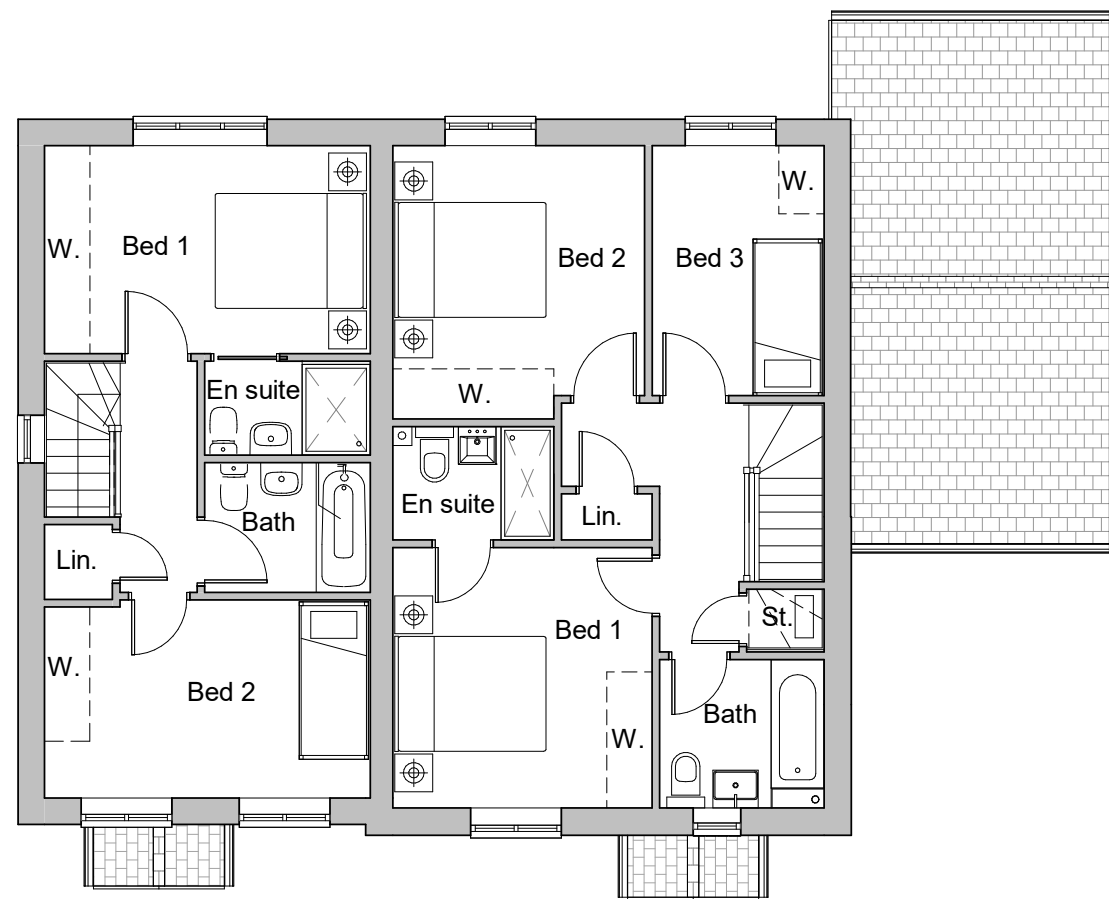


2 0.01 First Floor (B2_K3)
1 : 100




5 Rear Eleavation - (B2, K3)
1 : 100

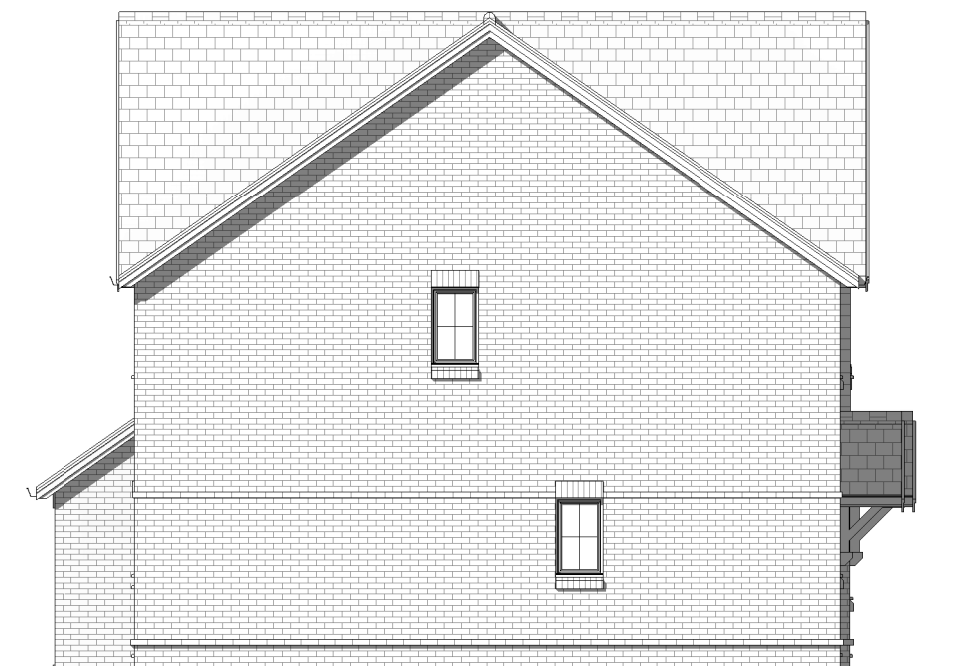

6 Side Elevation - Left (B2, K3)
1 : 100

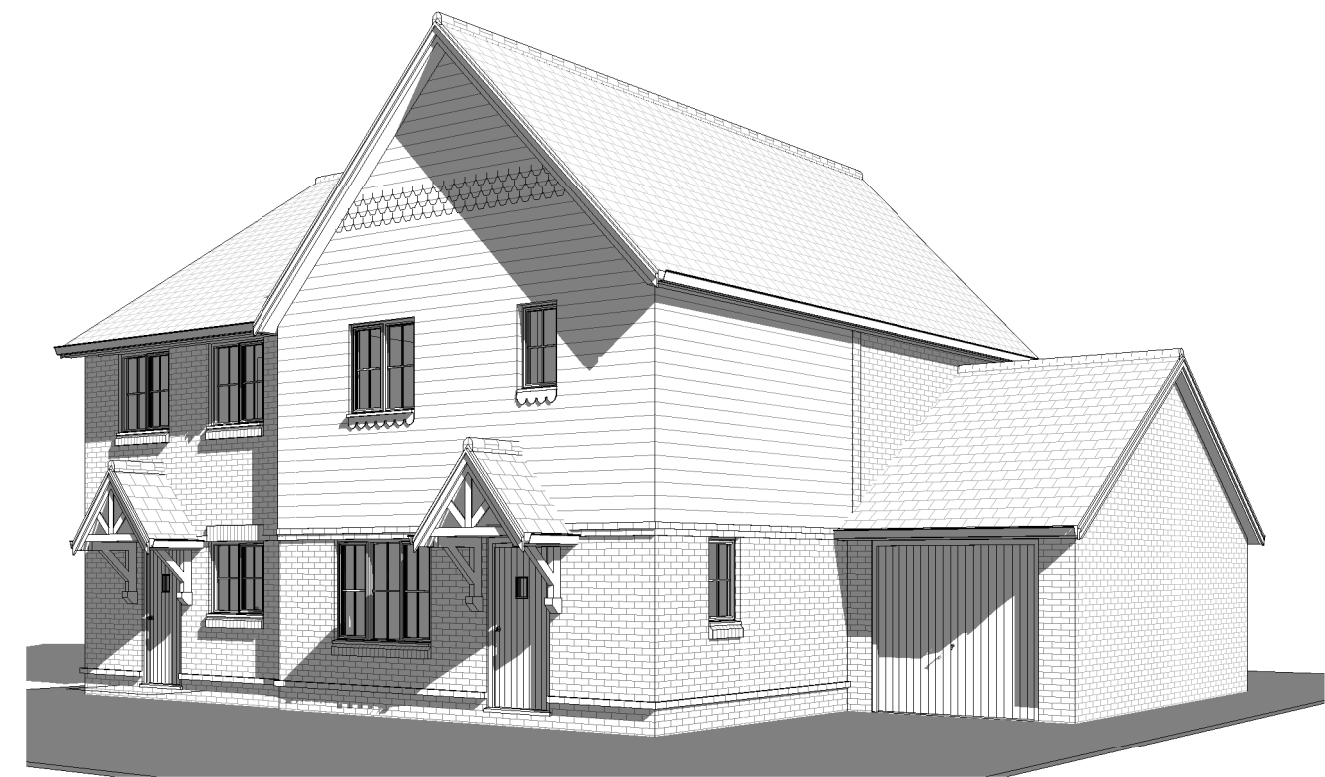

8 3D View

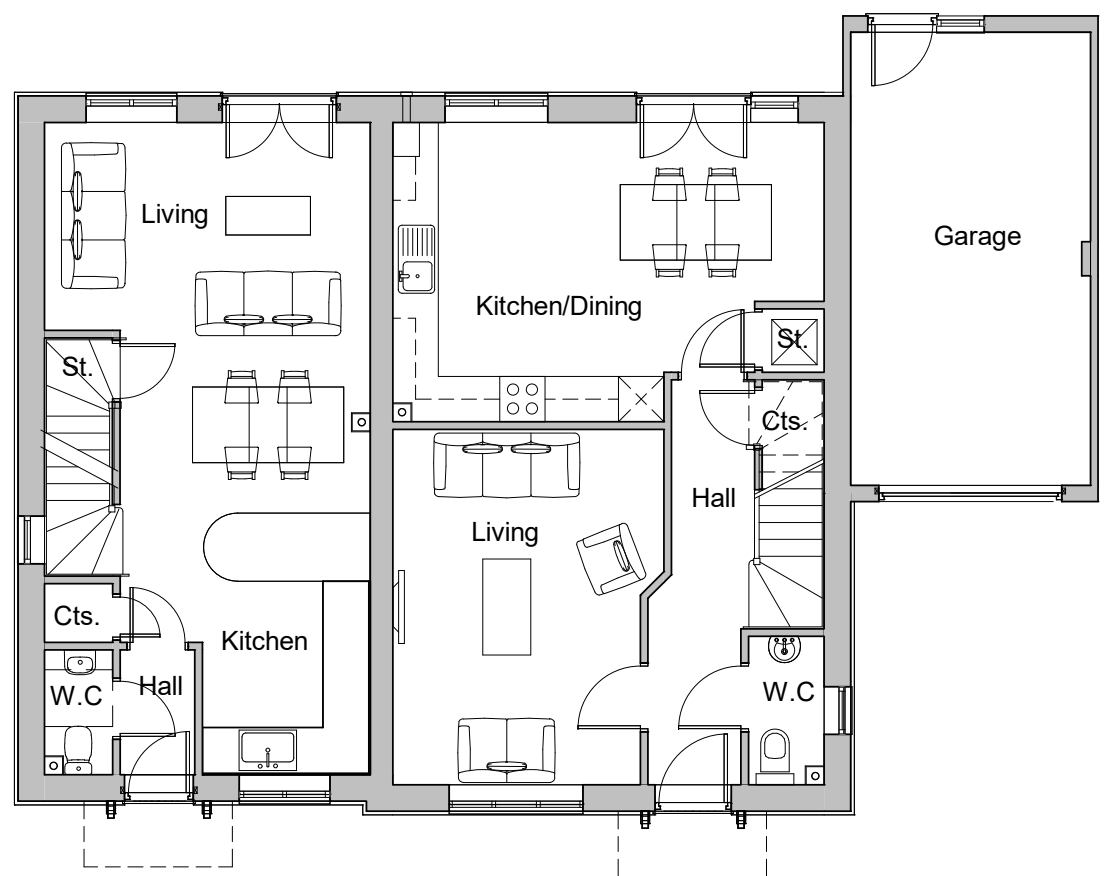

1 0.00 Ground Floor (B2_K3)
1 : 100

REV: DATE: 28-10-20		REVISIONS: Plots 42 & 43 removed from title block and are now on new drawing sheet P141.		REV: DATE:		REVISIONS:		REV: DATE:		REVISIONS:		SCALES: 1:50@A1 1:500@A1 1:100@A1 1:1000@A1 1:200@A1 1:2000@A1 1:1250@A1 1:2500@A1				CLIENT Seaward Properties Ltd.		PROJECT Land at Bonham's Field, Yapton		 architecture planning masterplanning Broadmeade House, Farnham Business Park, Weydon Lane, Farnham, Surrey, GU9 9QT. info@osparchitecture.com www.osparchitecture.com Tel: 01252 267878 ©Seawell Scotland Limited. Company Registration No. 2876051			
														SCALE 1 : 100 (A1 ORIGINAL)		DRAWING Plots 44 & 45 Proposed Plans & Elevations							
														DRAWN NL 20062		P125		A					
														DATE 17-08-20									
C COPYRIGHT EXISTS ON THE DESIGNS AND INFORMATION SHOWN ON THIS DRAWING														This drawing may be scaled or cross referenced to the scale bar for planning application purposes, use figured dimensions only. Subject to site survey and all necessary consents. All dimensions to be checked by user and any discrepancies reported to the Architect before work commences. This drawing to be read in conjunction with all other relevant materials.									