



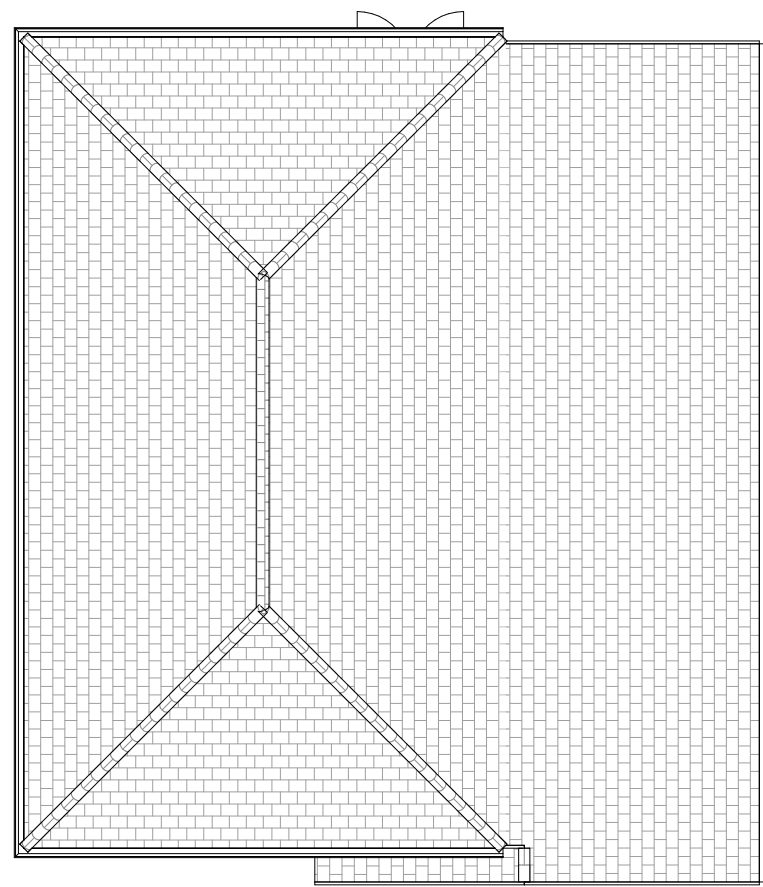


3 0.02 Roof Plan
1 : 100

All cut lines in plan are at 1.5m
Skelling lines 1.5m
Skelling lines 1.8m
Skelling lines 2.1m
Skelling lines 2.4m

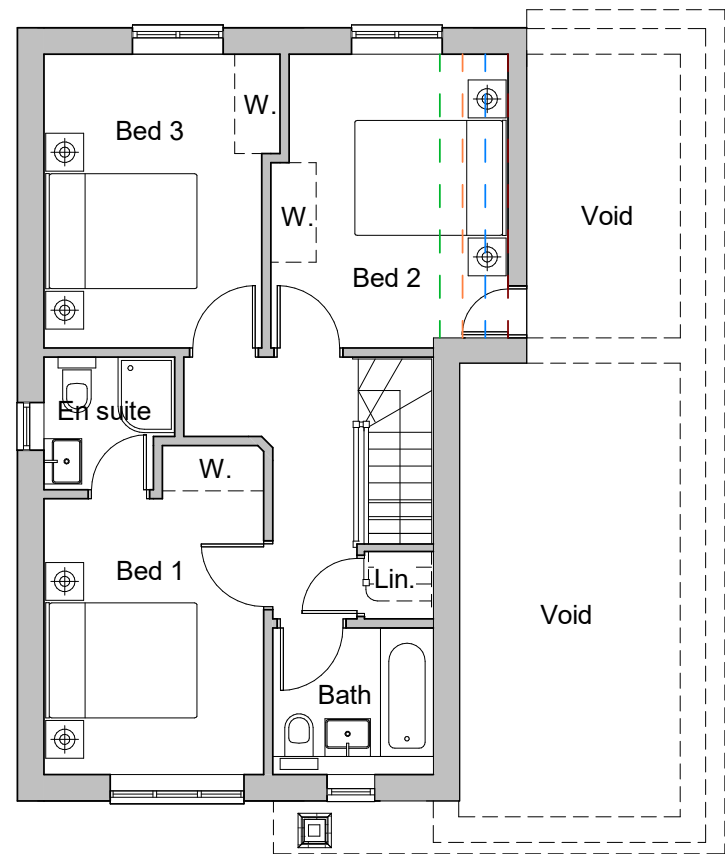

2 0.01 First Floor Plan
1 : 100

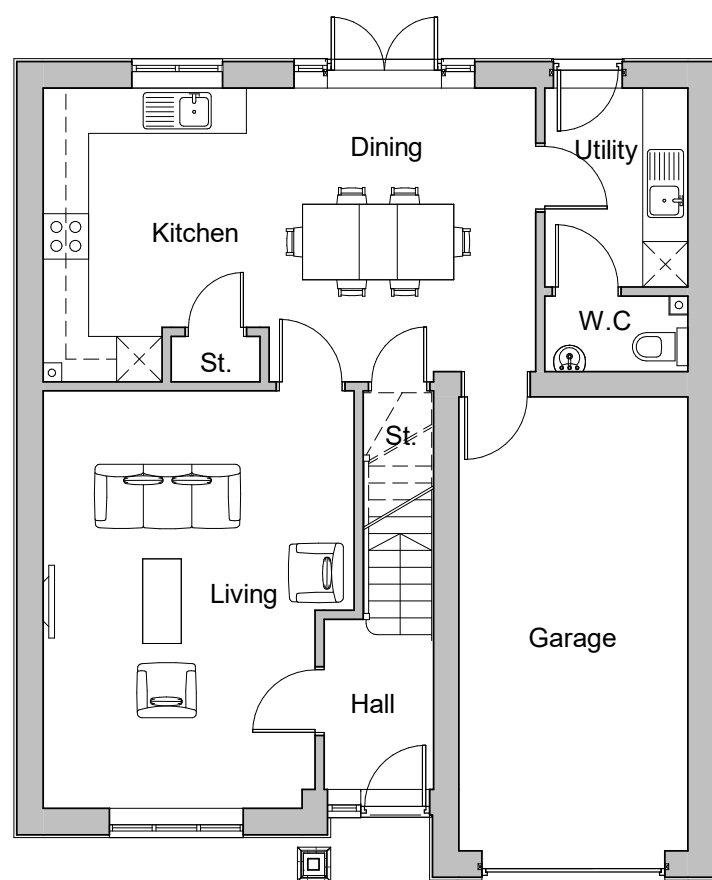


1 0.00 Ground Floor Plan
1 : 100


Note: Plots 31 and 49 handed



4 Front Elevation E3
1 : 100

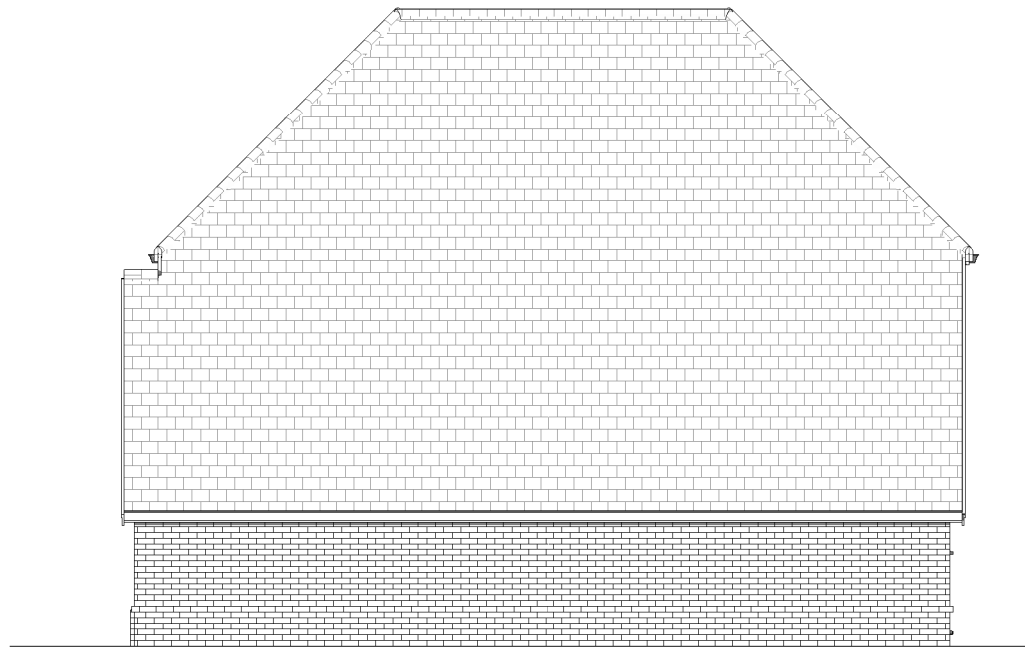


6 Side Elevation - Right E3
1 : 100

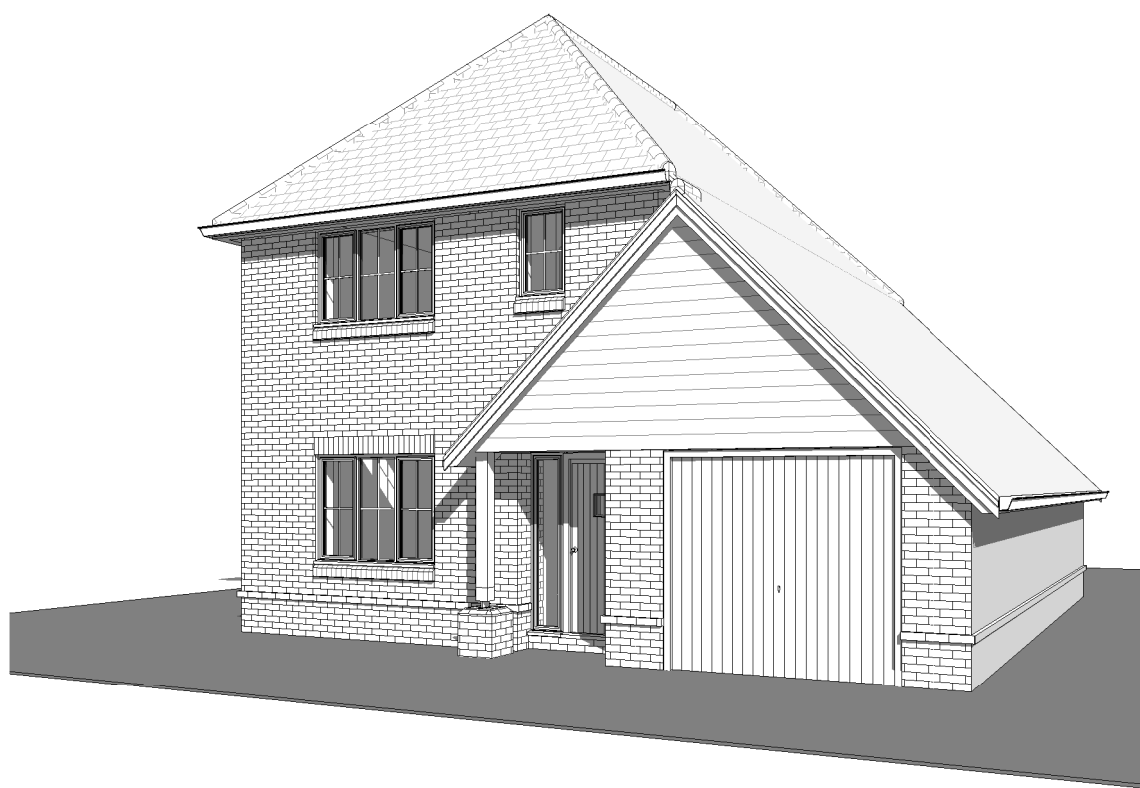

8 3D View 1



5 Rear Elevation E3
1 : 100

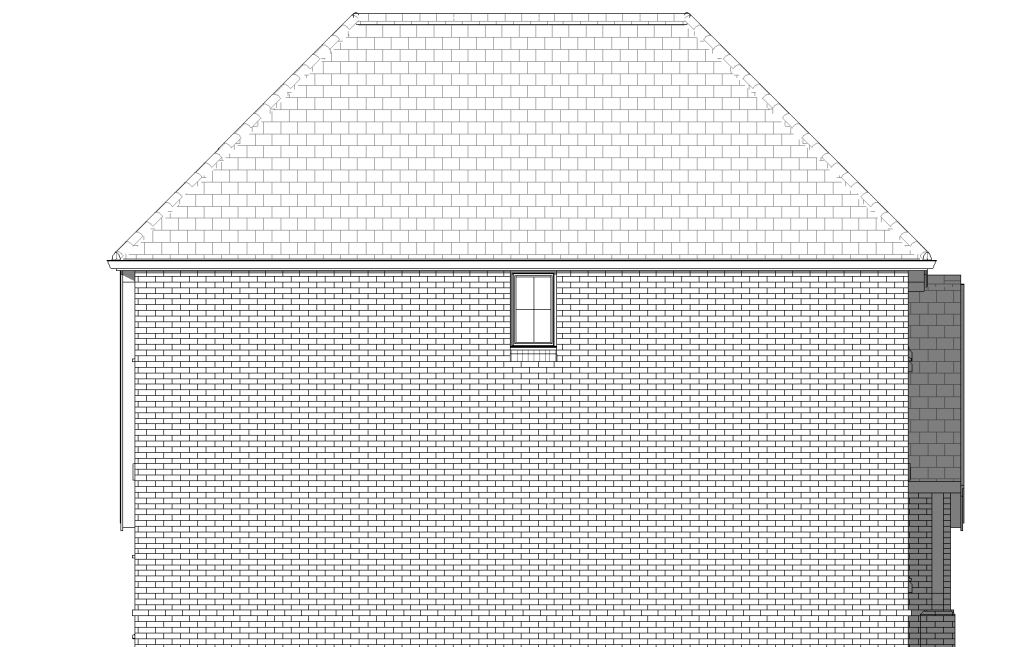

7 Side Elevation - Left E3
1 : 100

REV: DATE: A 28-10-20		REVISIONS: Garage increased, internal dimensions 6x3m.		REV: DATE:		REVISIONS:		REV: DATE:		REVISIONS:		SCALES: 1:50@A1 1:500@A1 1:100@A1 1:1000@A1 1:200@A1 1:2000@A1 1:1250@A1 1:2500@A1				CLIENT Seaward Properties Ltd.		PROJECT Bonham's Field, Yapton		 architecture planning masterplanning Broadmeade House, Farnham Business Park, Weydon Lane, Farnham, Surrey, GU9 9QT. info@osparchitecture.com www.osparchitecture.com Tel: 01252 267878 ©David Seaton Limited. Company Registration No. 2876051			
														SCALE 1 : 100 (A1 ORIGINAL)		DRAWING Plot 4,31,49 Proposed Plans & Elevations							
														DRAWN DA		20062		P112				A	
														DATE Oct 20									
C COPYRIGHT EXISTS ON THE DESIGNS AND INFORMATION SHOWN ON THIS DRAWING This drawing may be scaled or cross referenced to the scale bar for planning application purposes, use figured dimensions only. Subject to site survey and all necessary consents. All dimensions to be checked by user and any discrepancies reported to the Architect before work commences. This drawing to be read in conjunction with all other relevant materials.																							