




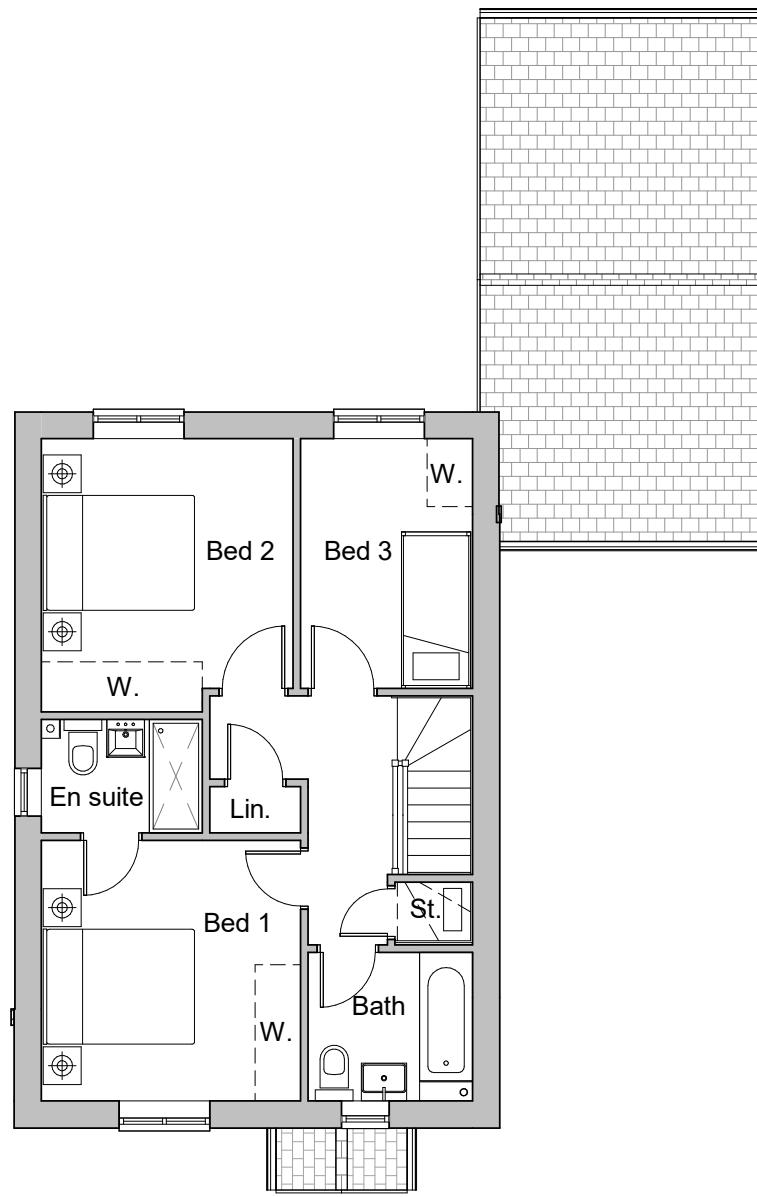


2 0.01 First Floor (K3)
1 : 100

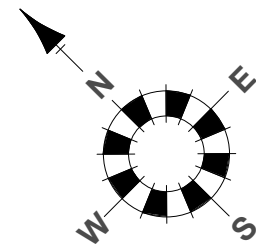

1 0.00 Ground Floor (K3)
1 : 100

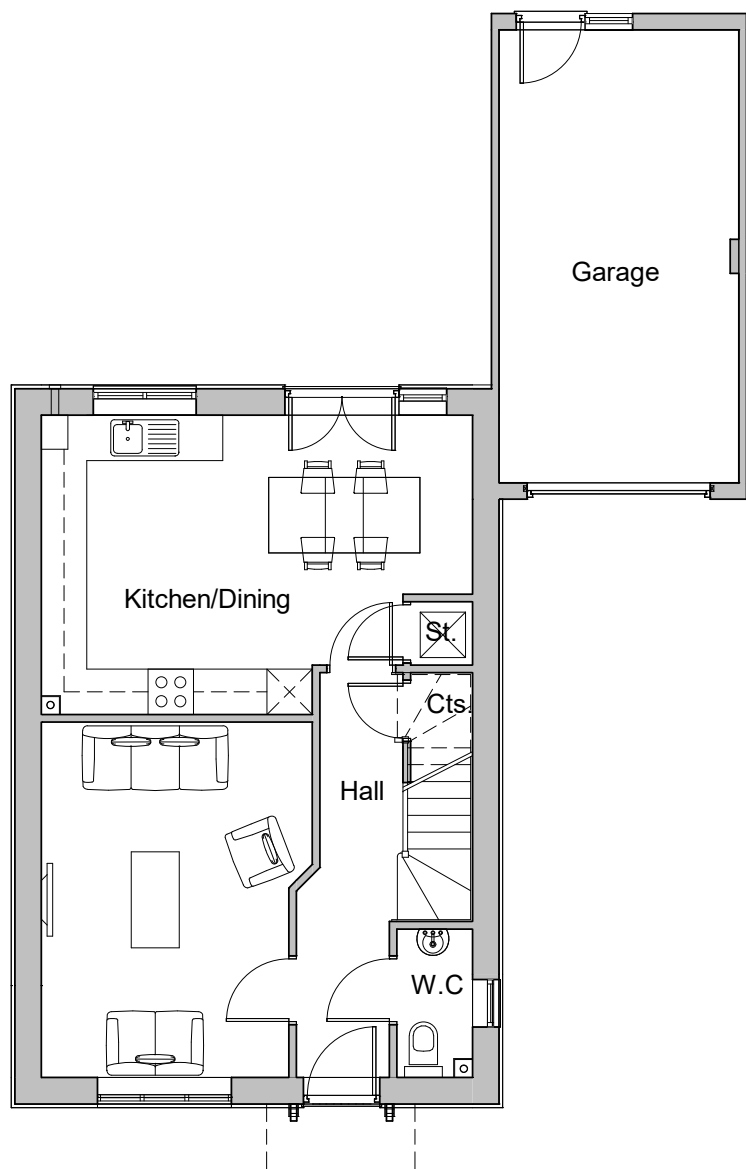


4 Front Elevation - (K3)
1 : 100

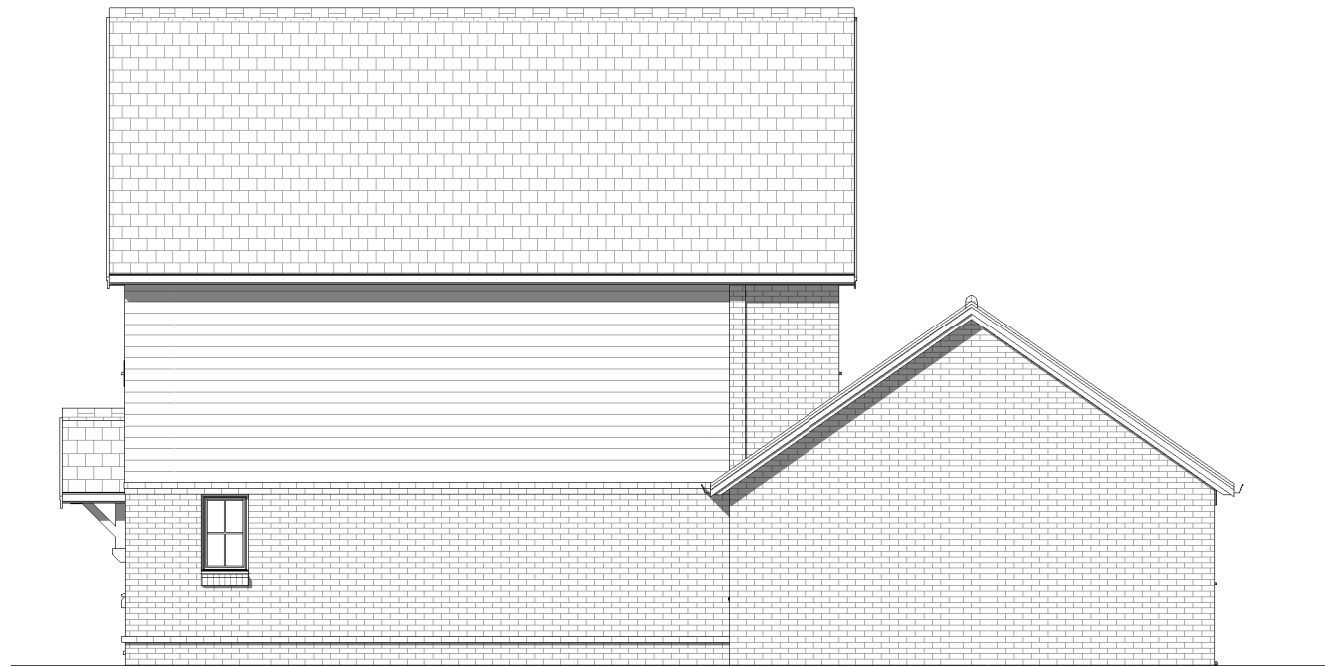


7 Side Elevation - Right (K3)
1 : 100



5 Rear Eleavation - (K3)
1 : 100

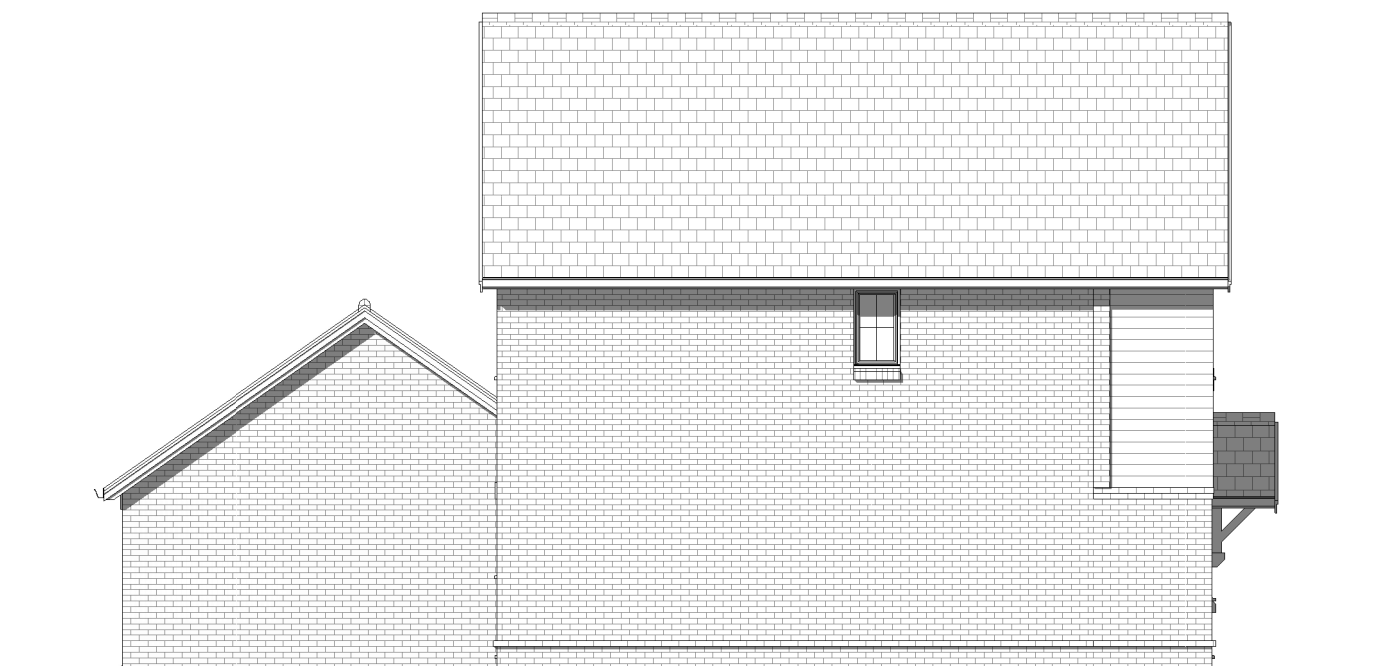

6 Side Elevation - Left (K3)
1 : 100

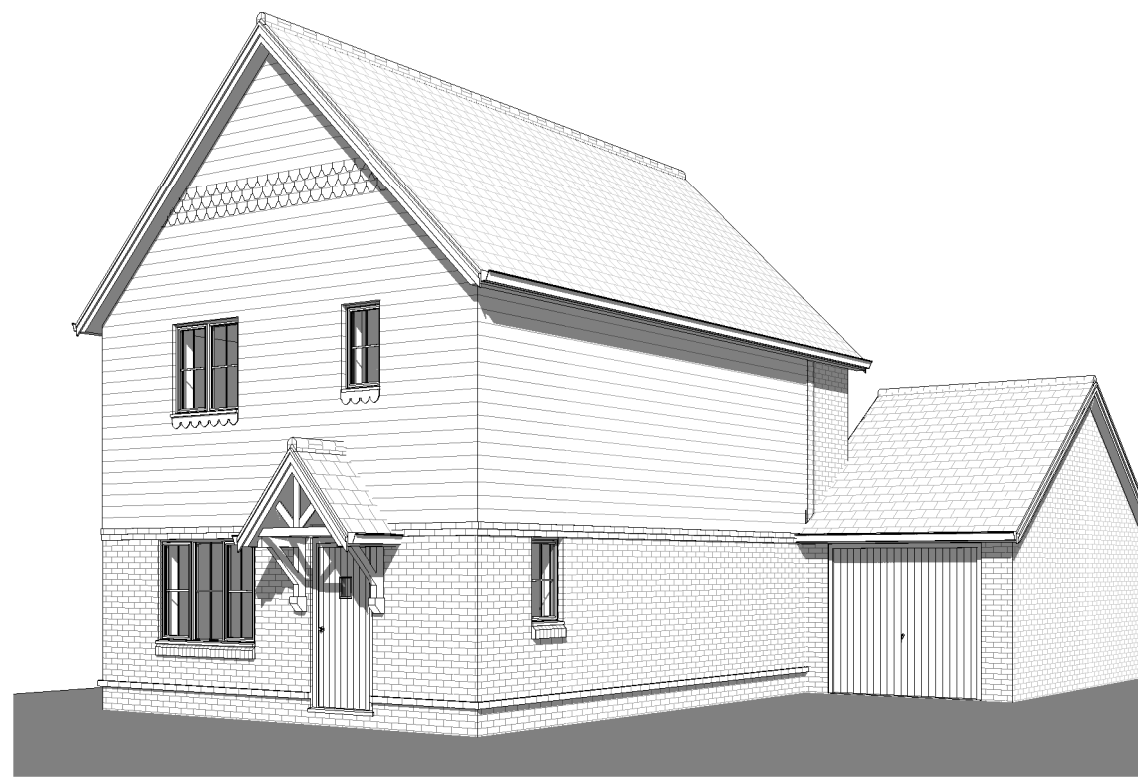

8 3D View

REV: DATE: A 28-10-20		REVISIONS: Garage moved to create more parking.		REV: DATE:		REVISIONS:		REV: DATE:		REVISIONS:		SCALES: 1:50@A1 1:500@A1 1:100@A1 1:1000@A1 1:200@A1 1:2000@A1 1:1250@A1 1:2500@A1				CLIENT Seaward Properties Ltd.		PROJECT Land at Bonham's Field, Yapton		 Broadmede House, Farnham Business Park, Weydon Lane, Farnham, Surrey, GU9 9QT. info@osparchitecture.com www.osparchitecture.com Tel: 01252 267878 ©David Seaton Limited. Company Registration No. 2876021			
														SCALE 1 : 100 (A1 ORIGINAL)		DRAWING Plot 46 Proposed Plans & Elevations							
														DRAWN DA 28-10-20		20062		P137				A	
C COPYRIGHT EXISTS ON THE DESIGNS AND INFORMATION SHOWN ON THIS DRAWING This drawing may be scaled or cross referenced to the scale bar for planning application purposes, use figured dimensions only. Subject to site survey and all necessary consents. All dimensions to be checked by user and any discrepancies reported to the Architect before work commences. This drawing to be read in conjunction with all other relevant materials.																							