




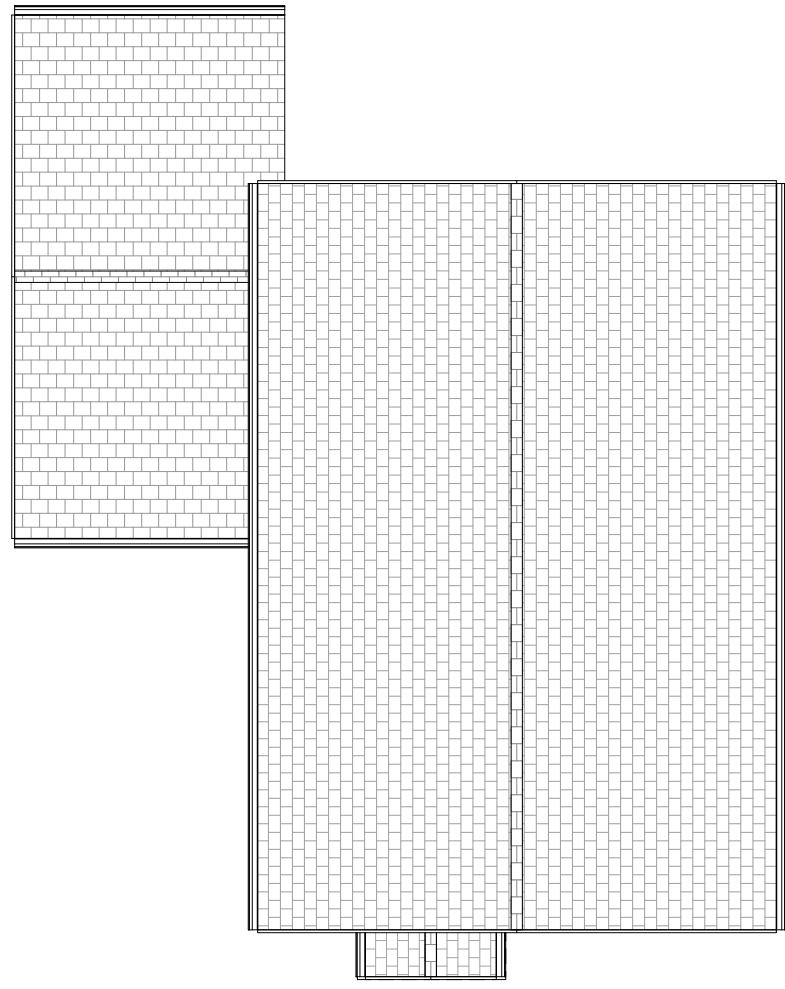

3 0.02 Roof Plan (K3)
1 : 100

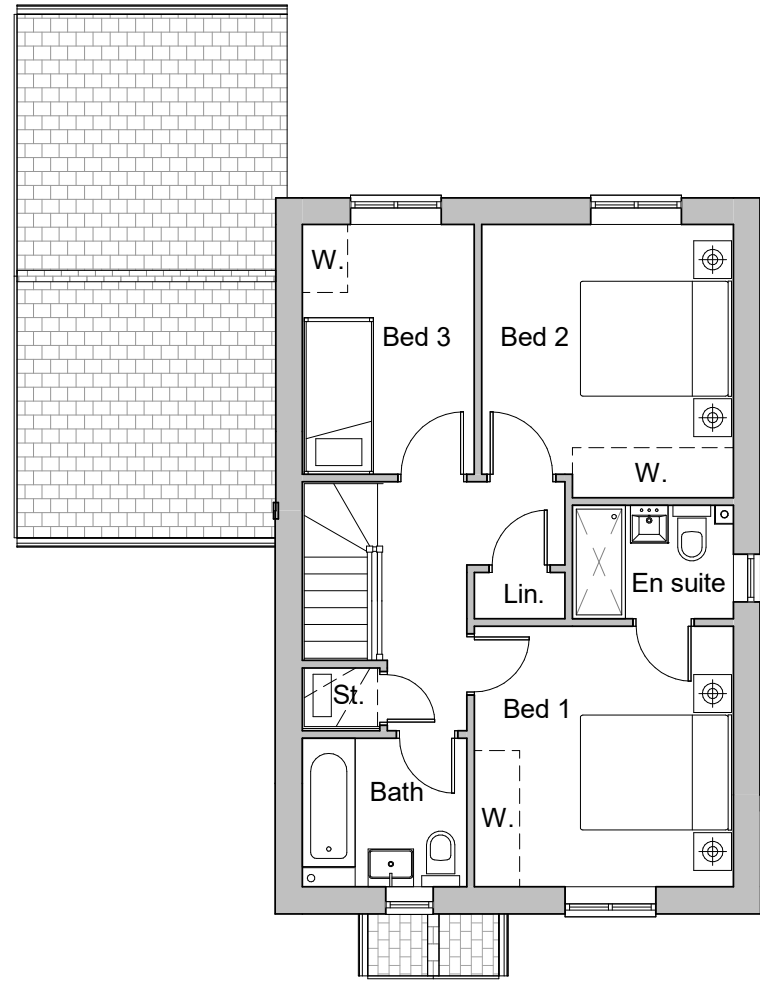

2 0.01 First Floor (K3)
1 : 100

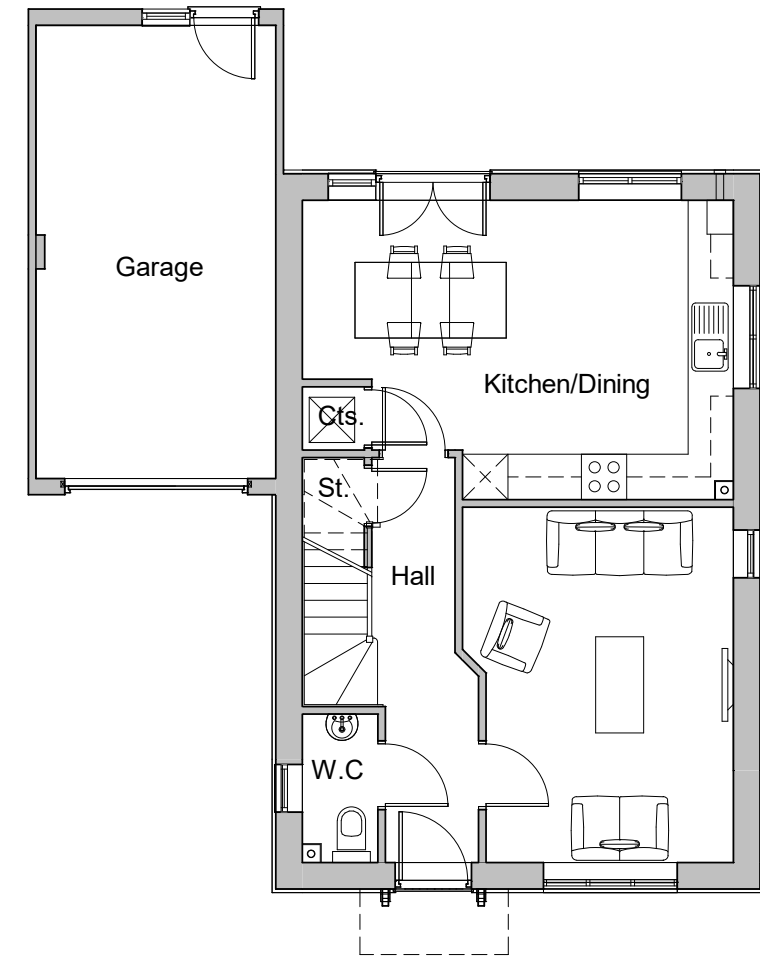

1 0.00 Ground Floor (K3)
1 : 100




4 Front Elevation - (K3)
1 : 100



5 Rear Eleavation - (K3)
1 : 100



6 Side Elevation - Right (K3)
1 : 100

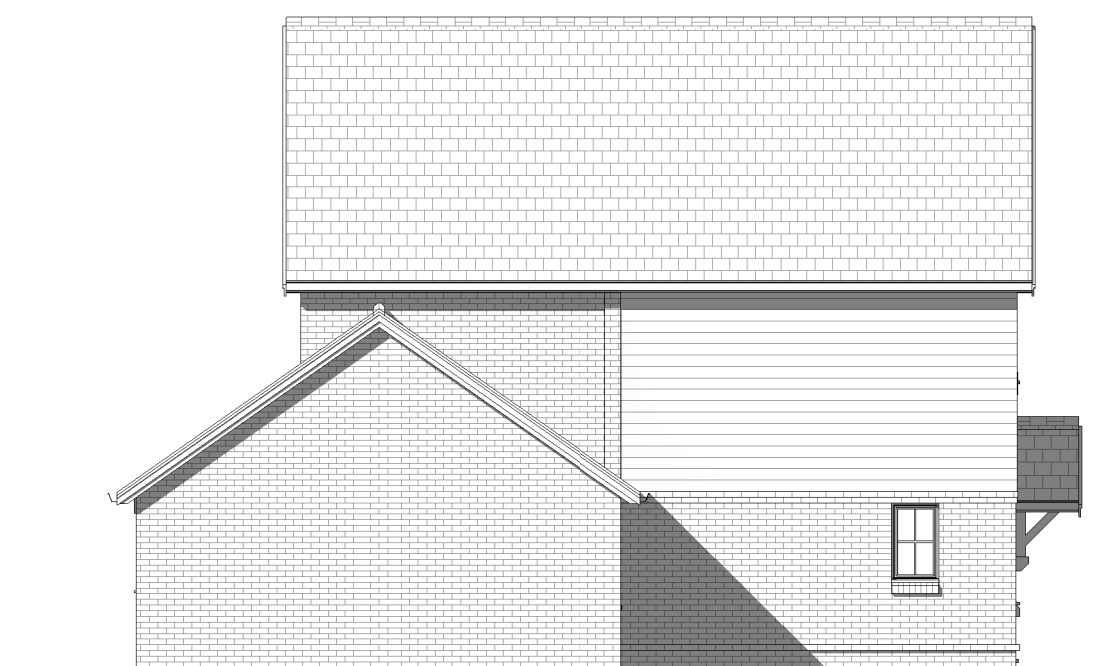

7 Side Elevation - Left (K3)
1 : 100



8 3D View

REV: DATE: A 28-10-20		REVISIONS: Garage moved back to create more parking. Plot 28 added to new drawing sheet P139.		REV: DATE:		REVISIONS:		REV: DATE:		REVISIONS:		SCALES: 1:50@A1 1:500@A1 1:500@A1 1:10@A1 1:100@A1 1:1000@A1 1:20@A1 1:200@A1 1:2000@A1 1:1250@A1 1:2500@A1				CLIENT Seaward Properties Ltd.		PROJECT Land at Bonham's Field, Yapton		 architecture planning masterplanning Broadmeade House, Farnham Business Park, Weydon Lane, Farnham, Surrey, GU9 8QT. info@osparchitecture.com www.osparchitecture.com Tel: 01252 267878 ©David Seaton Limited. Company Registration No. 2876051			
														SCALE 1 : 100 (A1 ORIGINAL)		DRAWING Plots 12 & 50 Proposed Plans & Elevations							
														DRAWN DA		20062		P119			A		
														DATE Oct 20									
C COPYRIGHT EXISTS ON THE DESIGNS AND INFORMATION SHOWN ON THIS DRAWING This drawing may be scaled or cross referenced to the scale bar for planning application purposes, use figured dimensions only. Subject to site survey and all necessary consents. All dimensions to be checked by user and any discrepancies reported to the Architect before work commences. This drawing to be read in conjunction with all other relevant materials.																							