

Key


Proposed Site Boundary

Proposed Trees

BCP
Bin Collection Point
Block Store
(2 bays)

Area designated for possible future PROW link

Possible future link to northern development

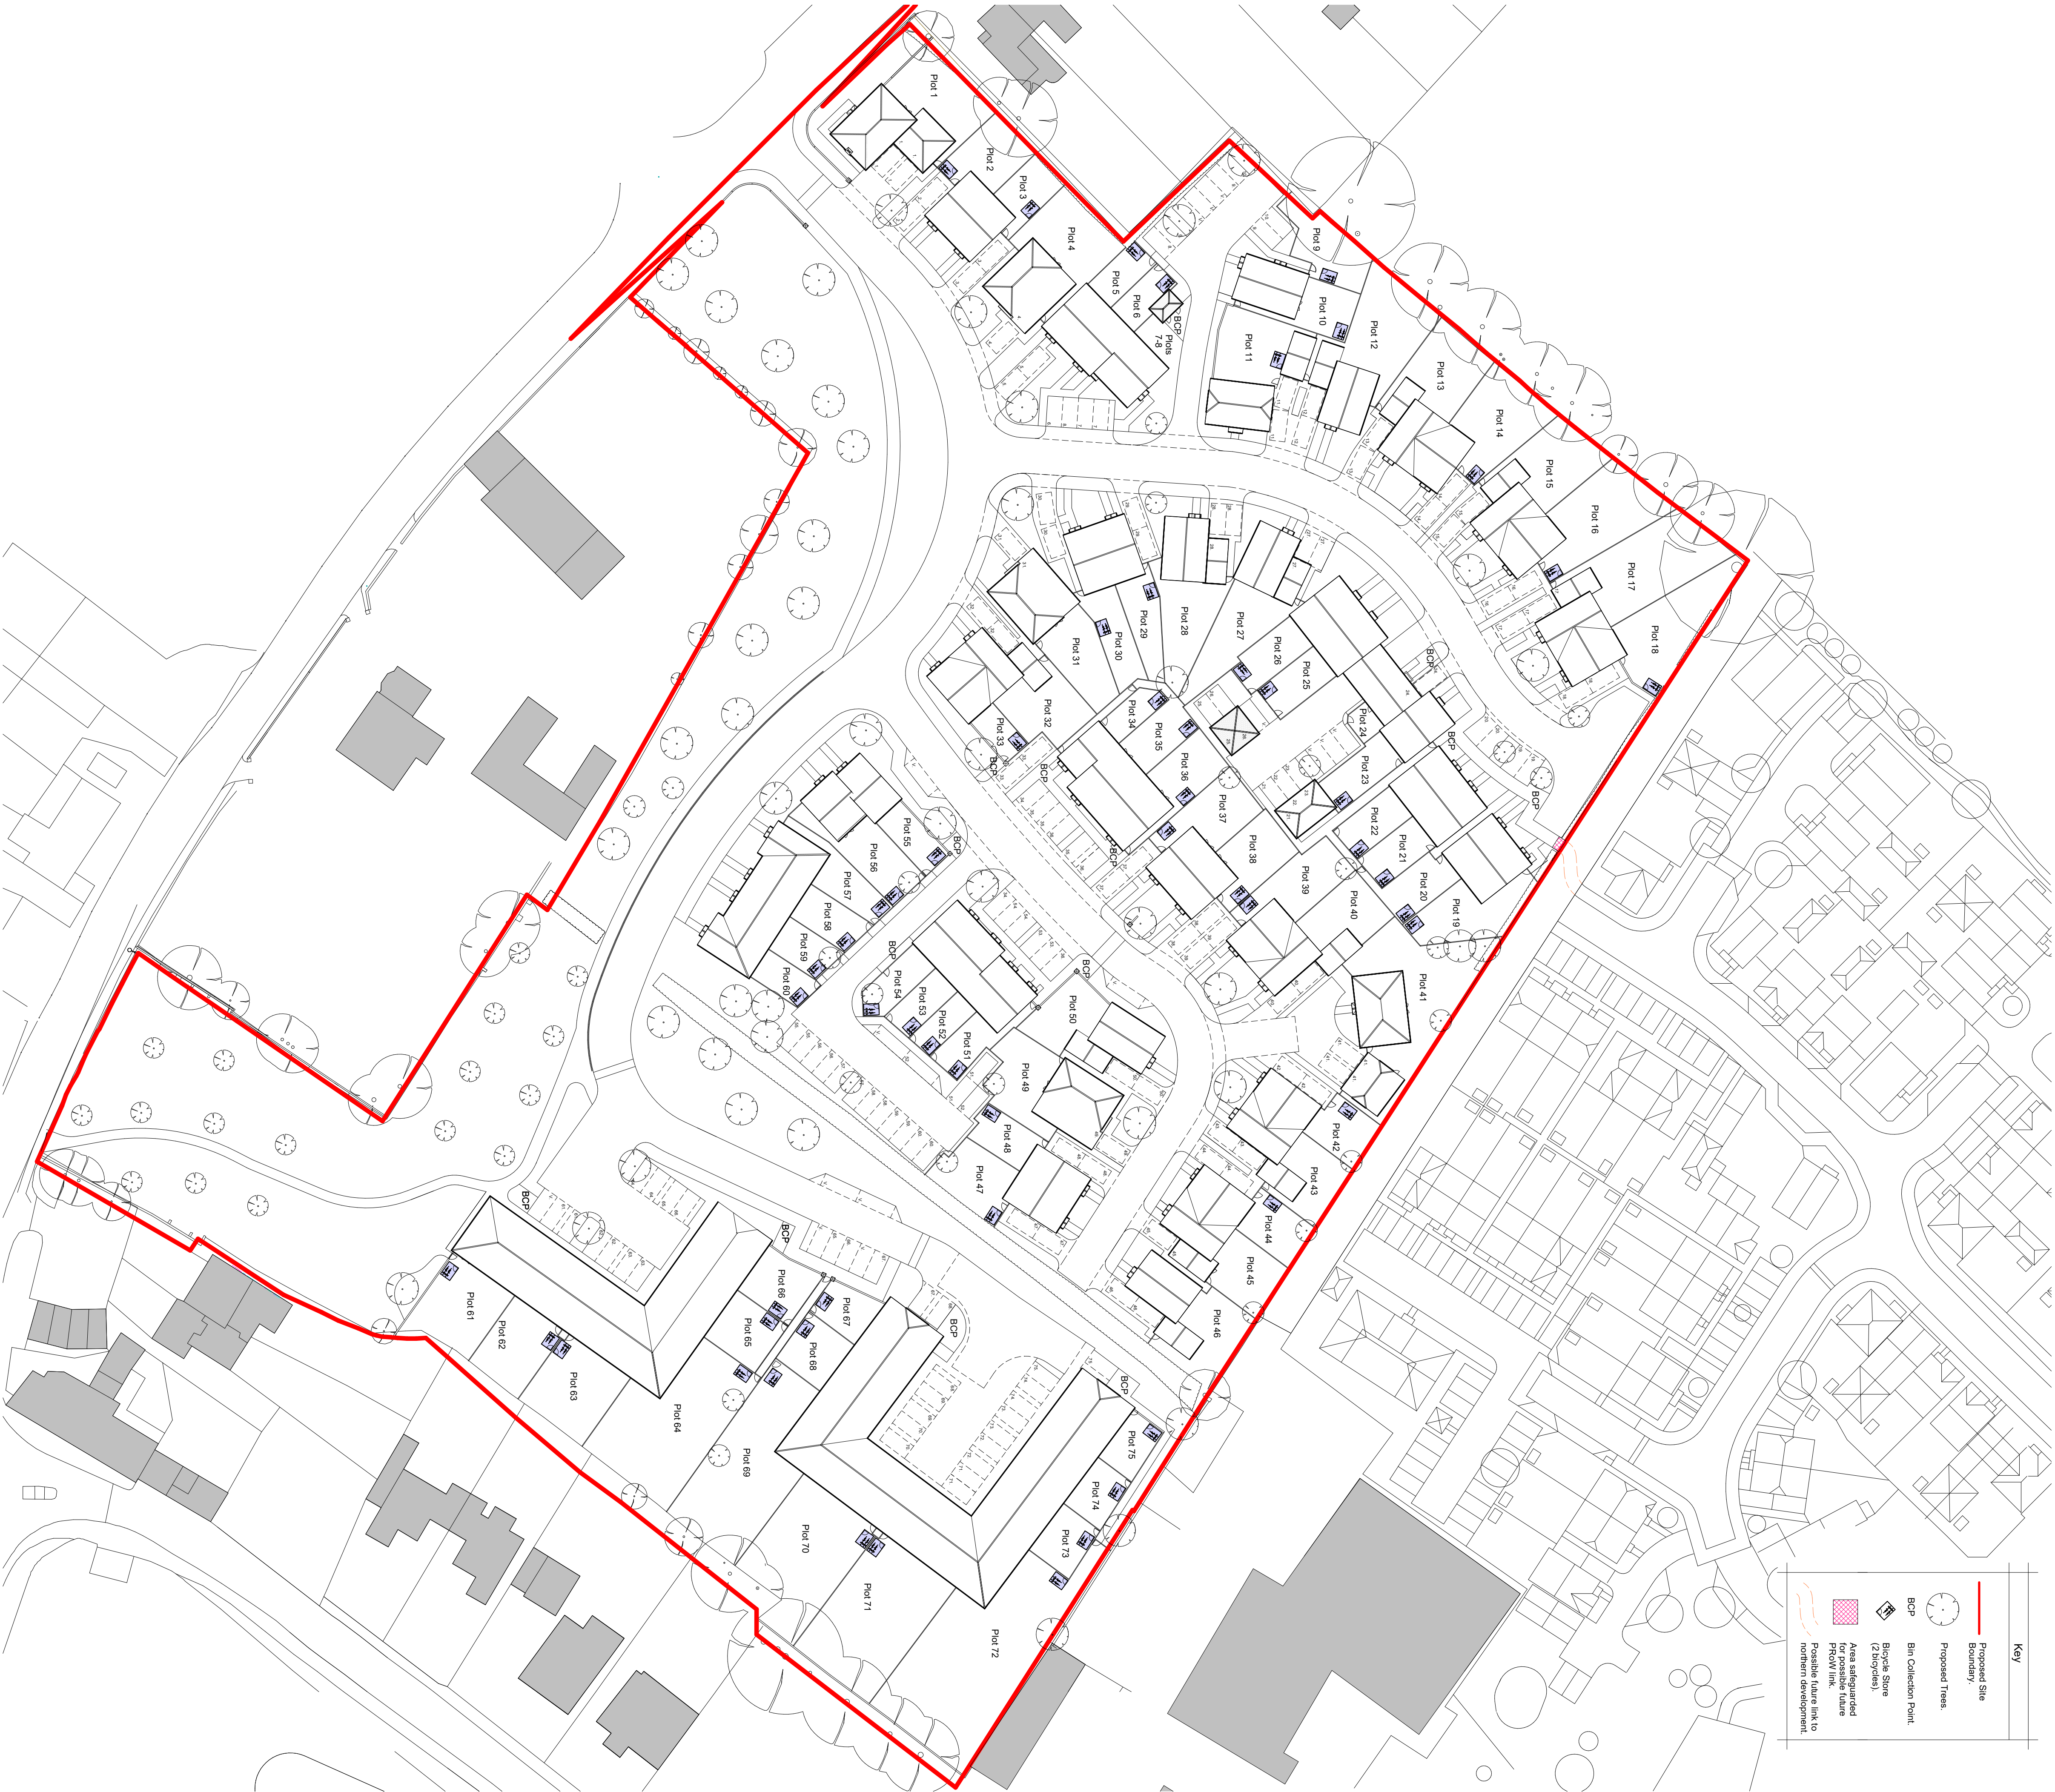

REV. DATE:

REVISIONS:

REV. DATE:

REVISIONS:

1

Site - With Northern Development

1 : 500

CLIENT

Seaward Properties Ltd

PROJECT

Land at Bonhams Field, Yapton

SCALE

1 : 500 (A1 ORIGINAL)

DRAWING

Proposed Site Plan (with Northern Development)

DRAWN

DA

20062

P103

DATE

02/11/20

SCALES:

1:50@A1

1:500@A1

1:100@A1

1:200@A1

1:2000@A1

3 M

30 M

6 M

12 M

architecture planning masterplanning

Broadmeade House, Farnham Business Park,
info@sparchitecture.com www.sparchitecture.com
Tel: 01252 287878

© SP Architecture Limited. Company Registration No. 289262

C - COPYRIGHT EXIST'S ON THE DESIGNS AND INFORMATION SHOWN ON THIS DRAWING

This drawing may be scaled or cross referenced to the scale bar for planning application purposes, and signed dimensions only. Subject to the survey and all necessary consents. All dimensions to be checked by user and any discrepancies reported to the architect before work commences. This drawing to be used in conjunction with all other relevant materials.