
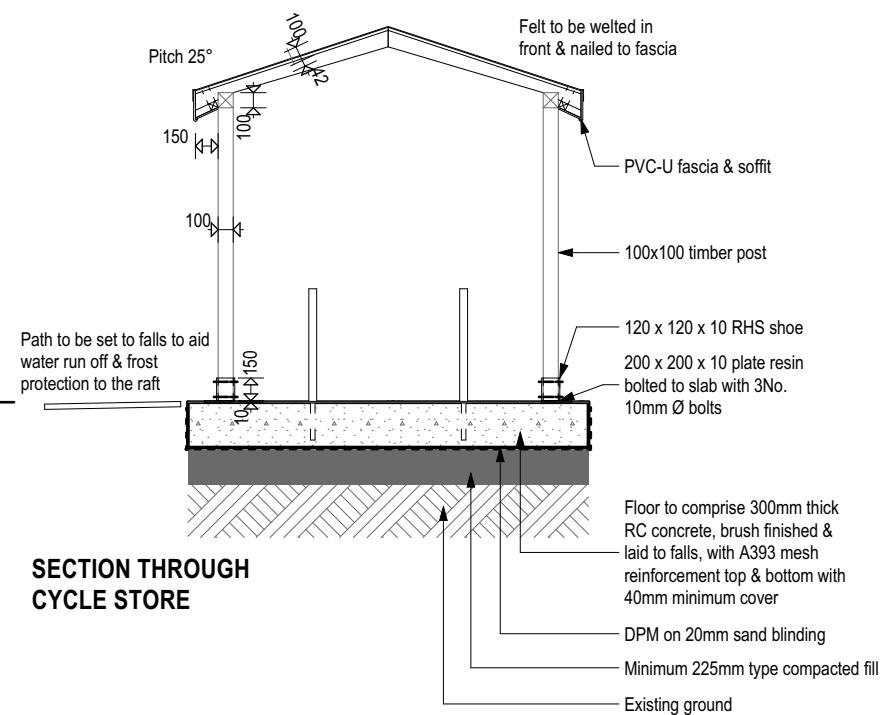
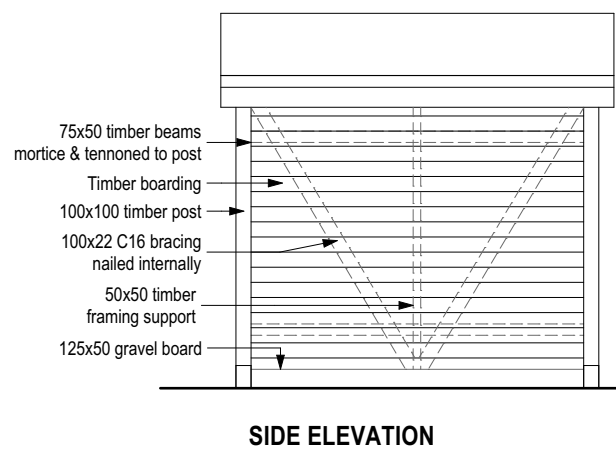
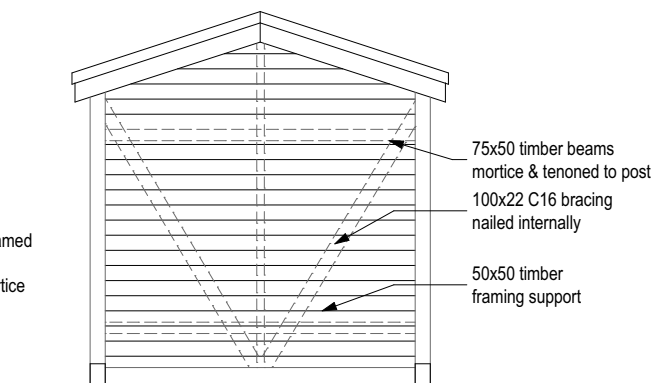
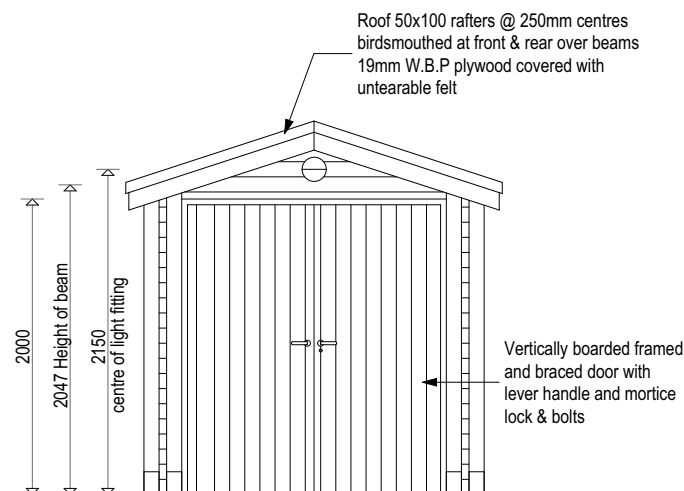


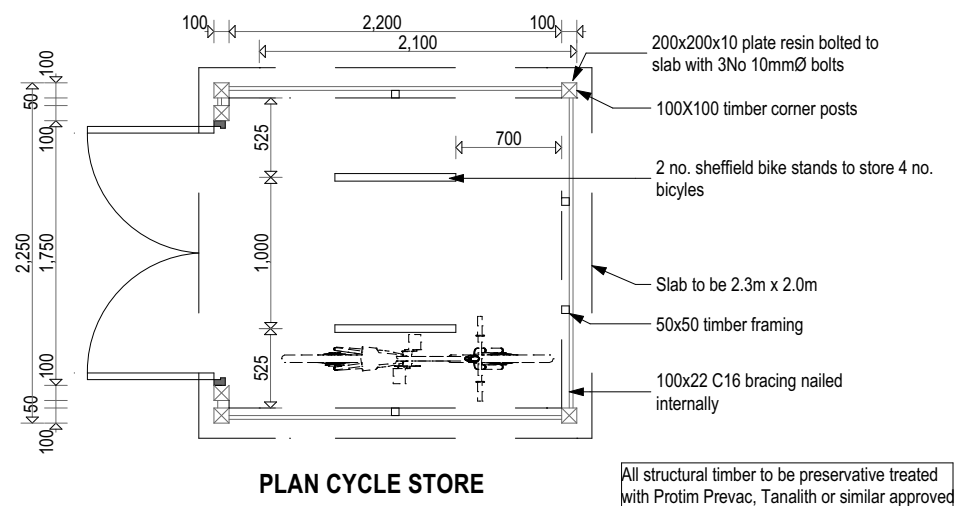

Victoria House 14 St Johns Road Hedge End Southampton Hampshire SO30 4AB
Tel 01489 773577 * Fax 01489 797111 * E mail sales@crayfernhomes.co.uk

Do not scale this drawing. Use written dimensions only. All dimensions are to be checked on site prior to commencement of work. This drawing is the copyright of Crayfern Homes Limited and may not be copied altered or reproduced in any way without their written authority

COMMUNAL BIKE STORE - FLATS DEVELOPMENT AT: CINDERS LANE YAPTON

FOR
CRAYFERN HOMES LIMITED

Scale : 1:50 @ A3

Date : DEC 19

Drawing No : 19.14.506