


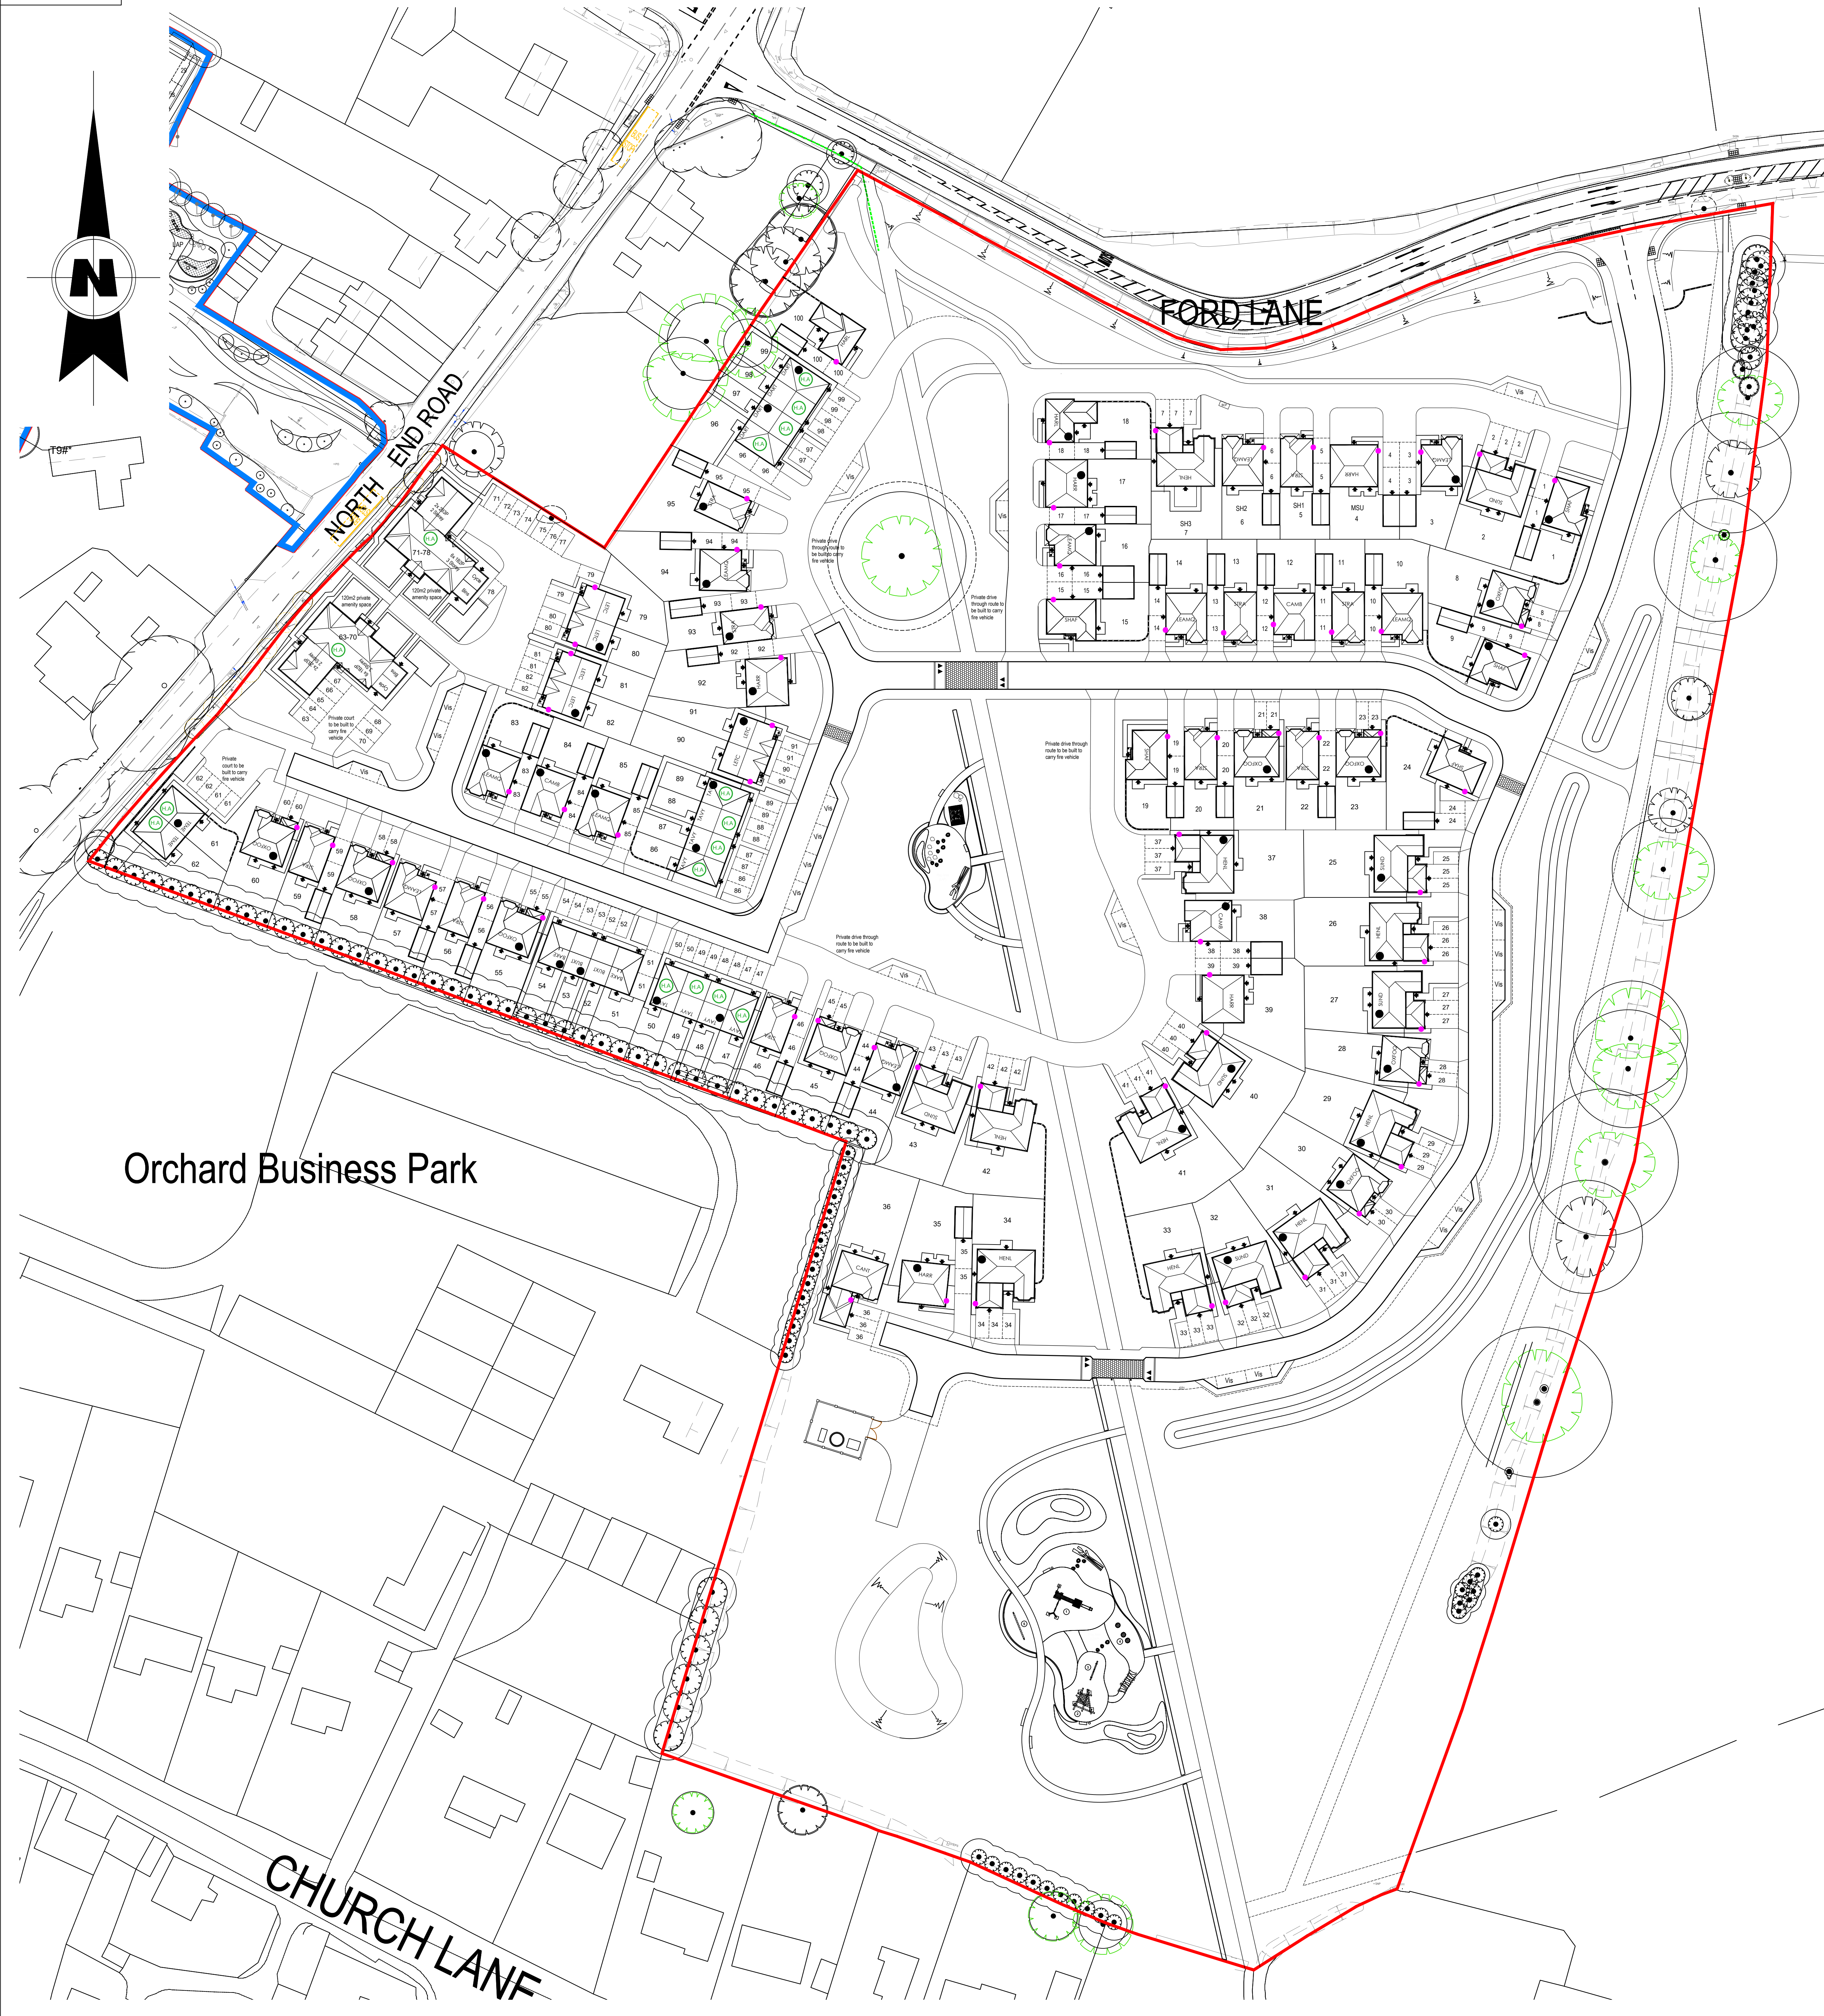

The Contractor is to be aware of all building and site dimensions, levels and sewerage and drainage systems, and to ensure that the proposed works do not conflict with any existing or proposed services, including but not limited to the following: sewerage, drainage, water, gas, electricity, telecommunications, and any other services. The Contractor is to ensure that the proposed works do not conflict with any existing or proposed services, including but not limited to the following: sewerage, drainage, water, gas, electricity, telecommunications, and any other services. The Contractor is to ensure that the proposed works do not conflict with any existing or proposed services, including but not limited to the following: sewerage, drainage, water, gas, electricity, telecommunications, and any other services.

Rev:	Description:	Initials:	Date:
-------------	---------------------	------------------	--------------



Geoff Perry Associates Limited

The Stroudway,
28 Edrington Road,
Aldridge
Warrat
W9P 8JH
Tel: 01922 764 800
e: enquiries@geoffperryassociates.co.uk

Client:
REDROW HOMES SOUTHERN COUNTRIES LTD


Project:
FORD LANE, YAPTON (SOUTHERN PARCEL)

Title:
CAR CHARGING POINTS PLAN

Date: 13/01/2021	Scale: 1:500 @ A0
Drawn by: GVP	Checked by: -

Job No. A 855	Drg No. 095	Rev. ~
-------------------------	-----------------------	------------------

Scale Check:

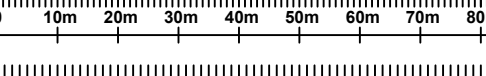

1:1250 0m 25m 50m 75m 100m 125m

1:1000 0m 25m 50m 75m 100m 125m

1:500 0m 25m 50m 75m 100m 125m